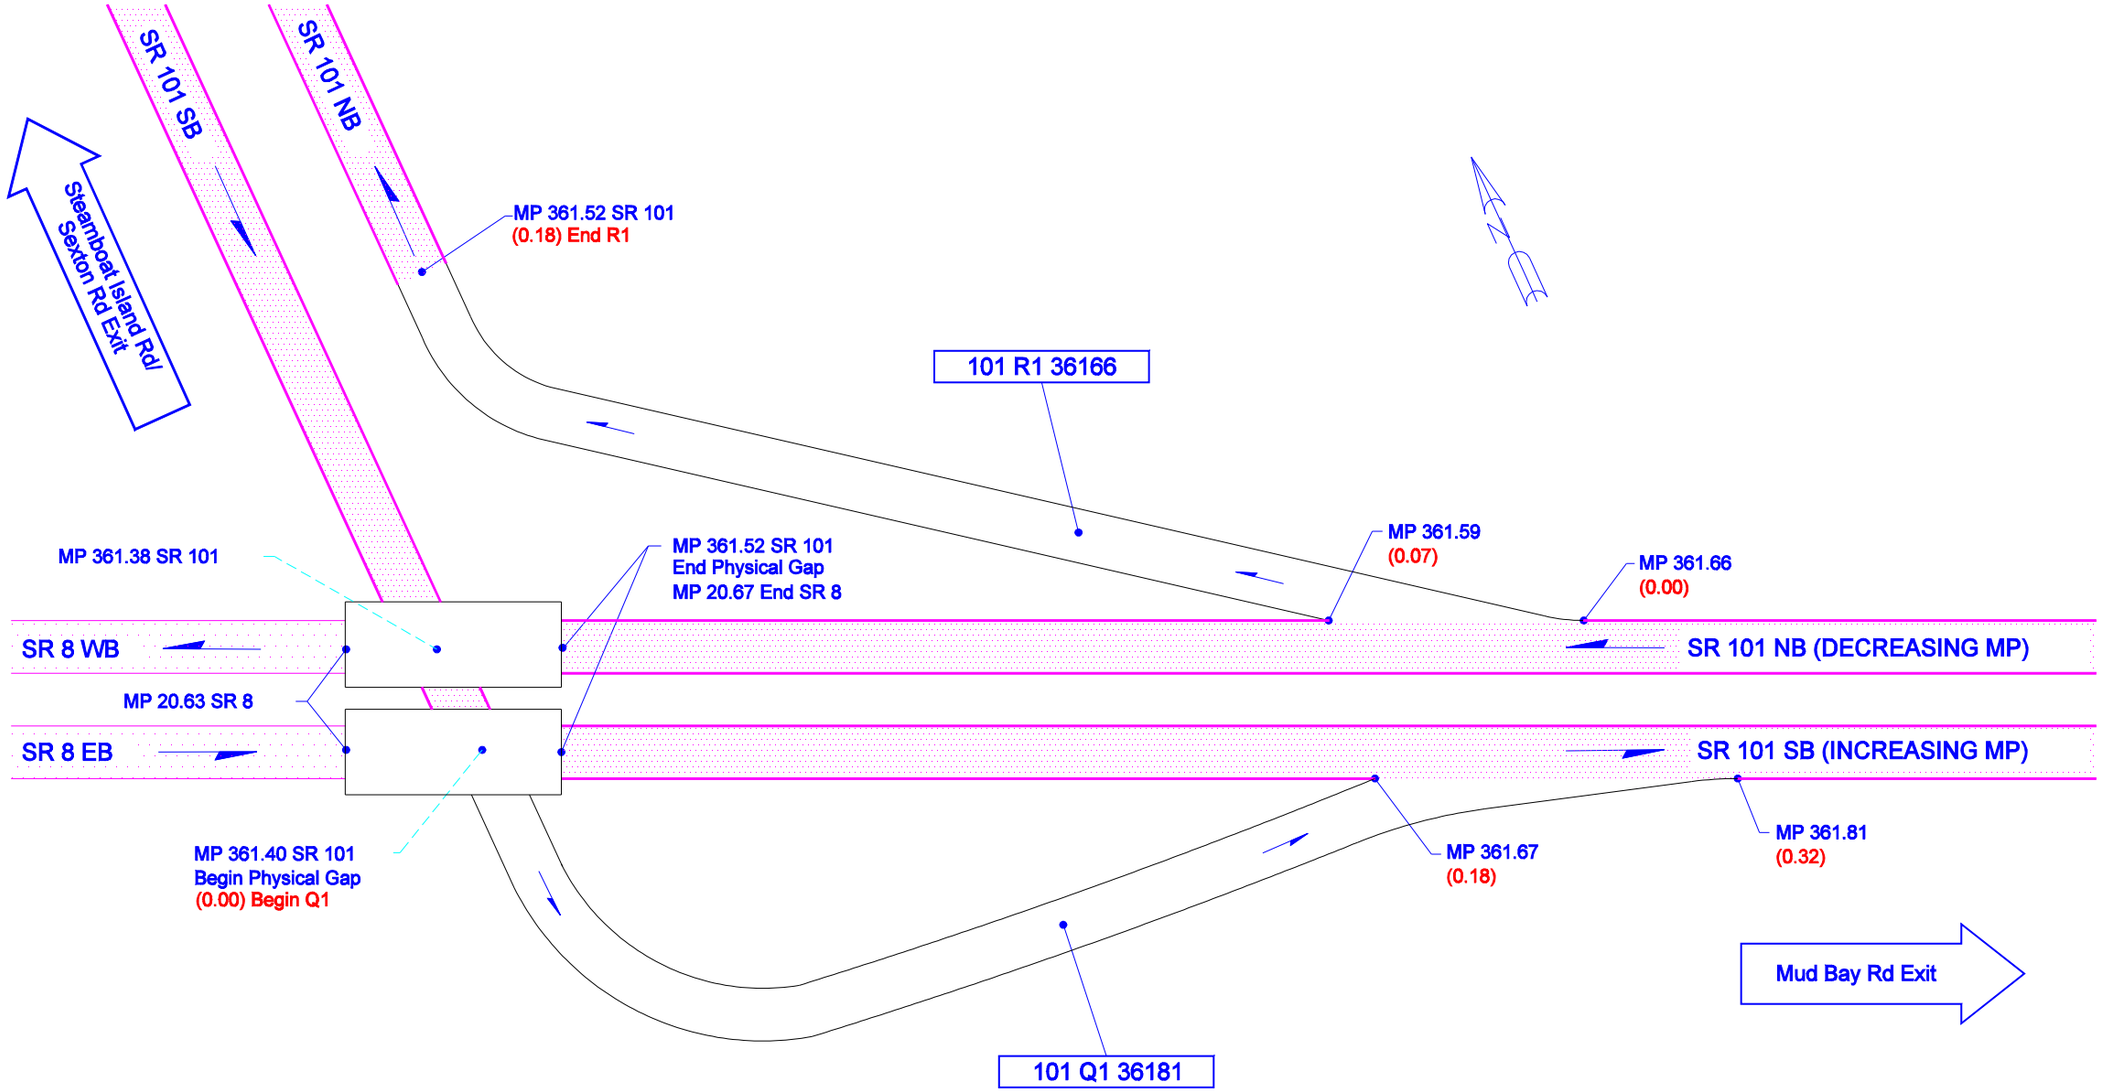

Not To Scale

12/22/2005	SLV	WSDOT OLYMPIC REGION	THURSTON COUNTY	JUNCTION SR 8	SR 101