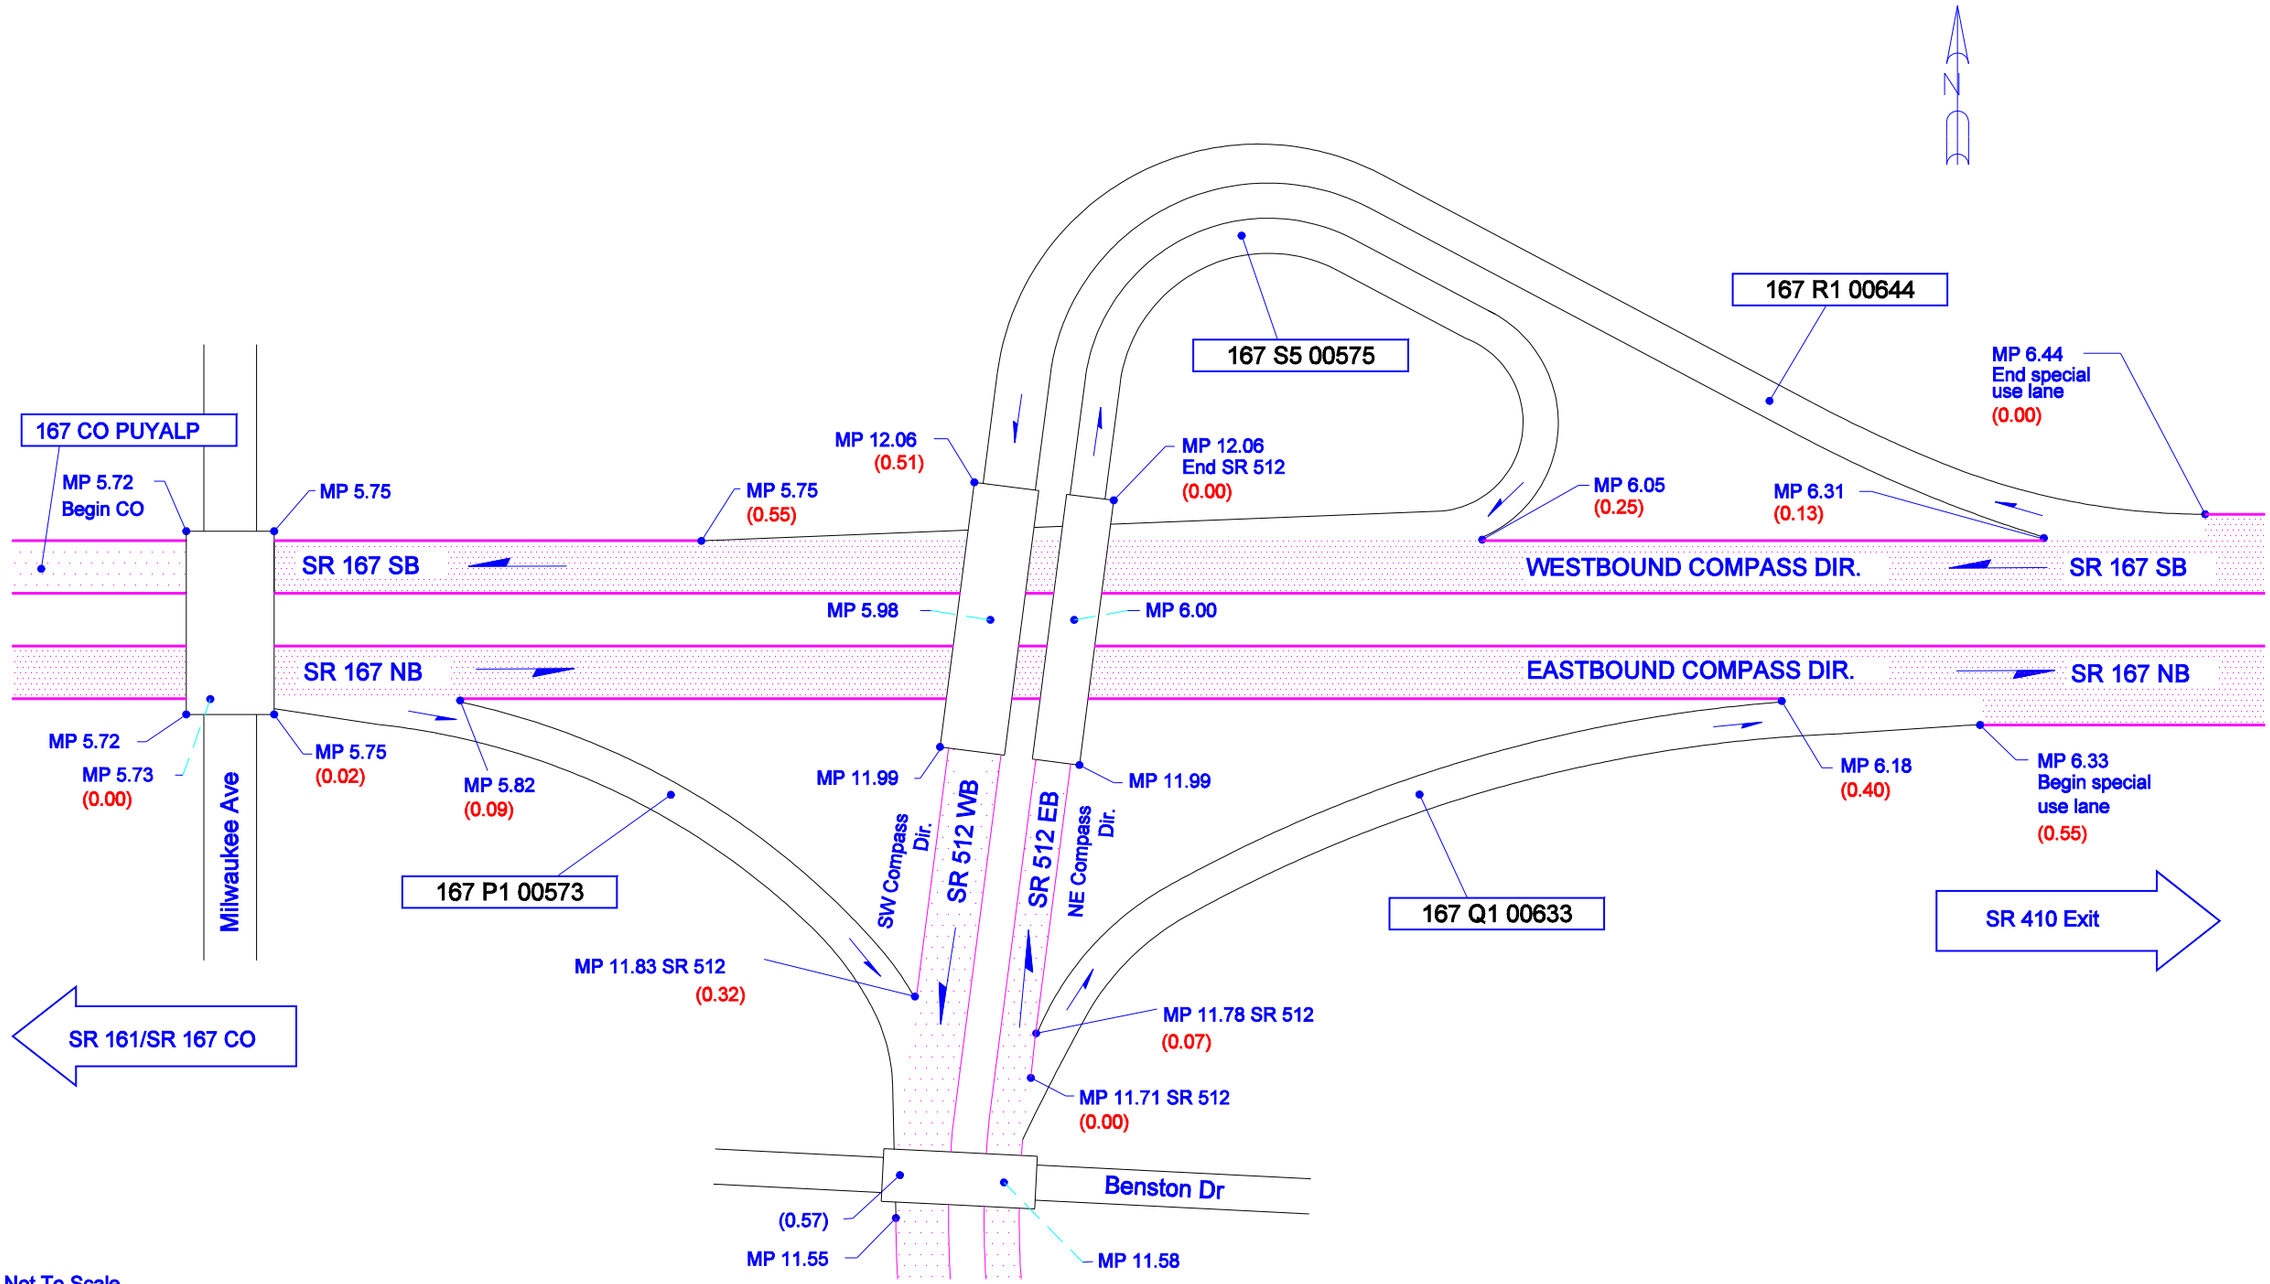

Not To Scale

9/26/2004	SLV	WSDOT OLYMPIC REGION	PIERCE COUNTY	JUNCTION SR 512	SR 167