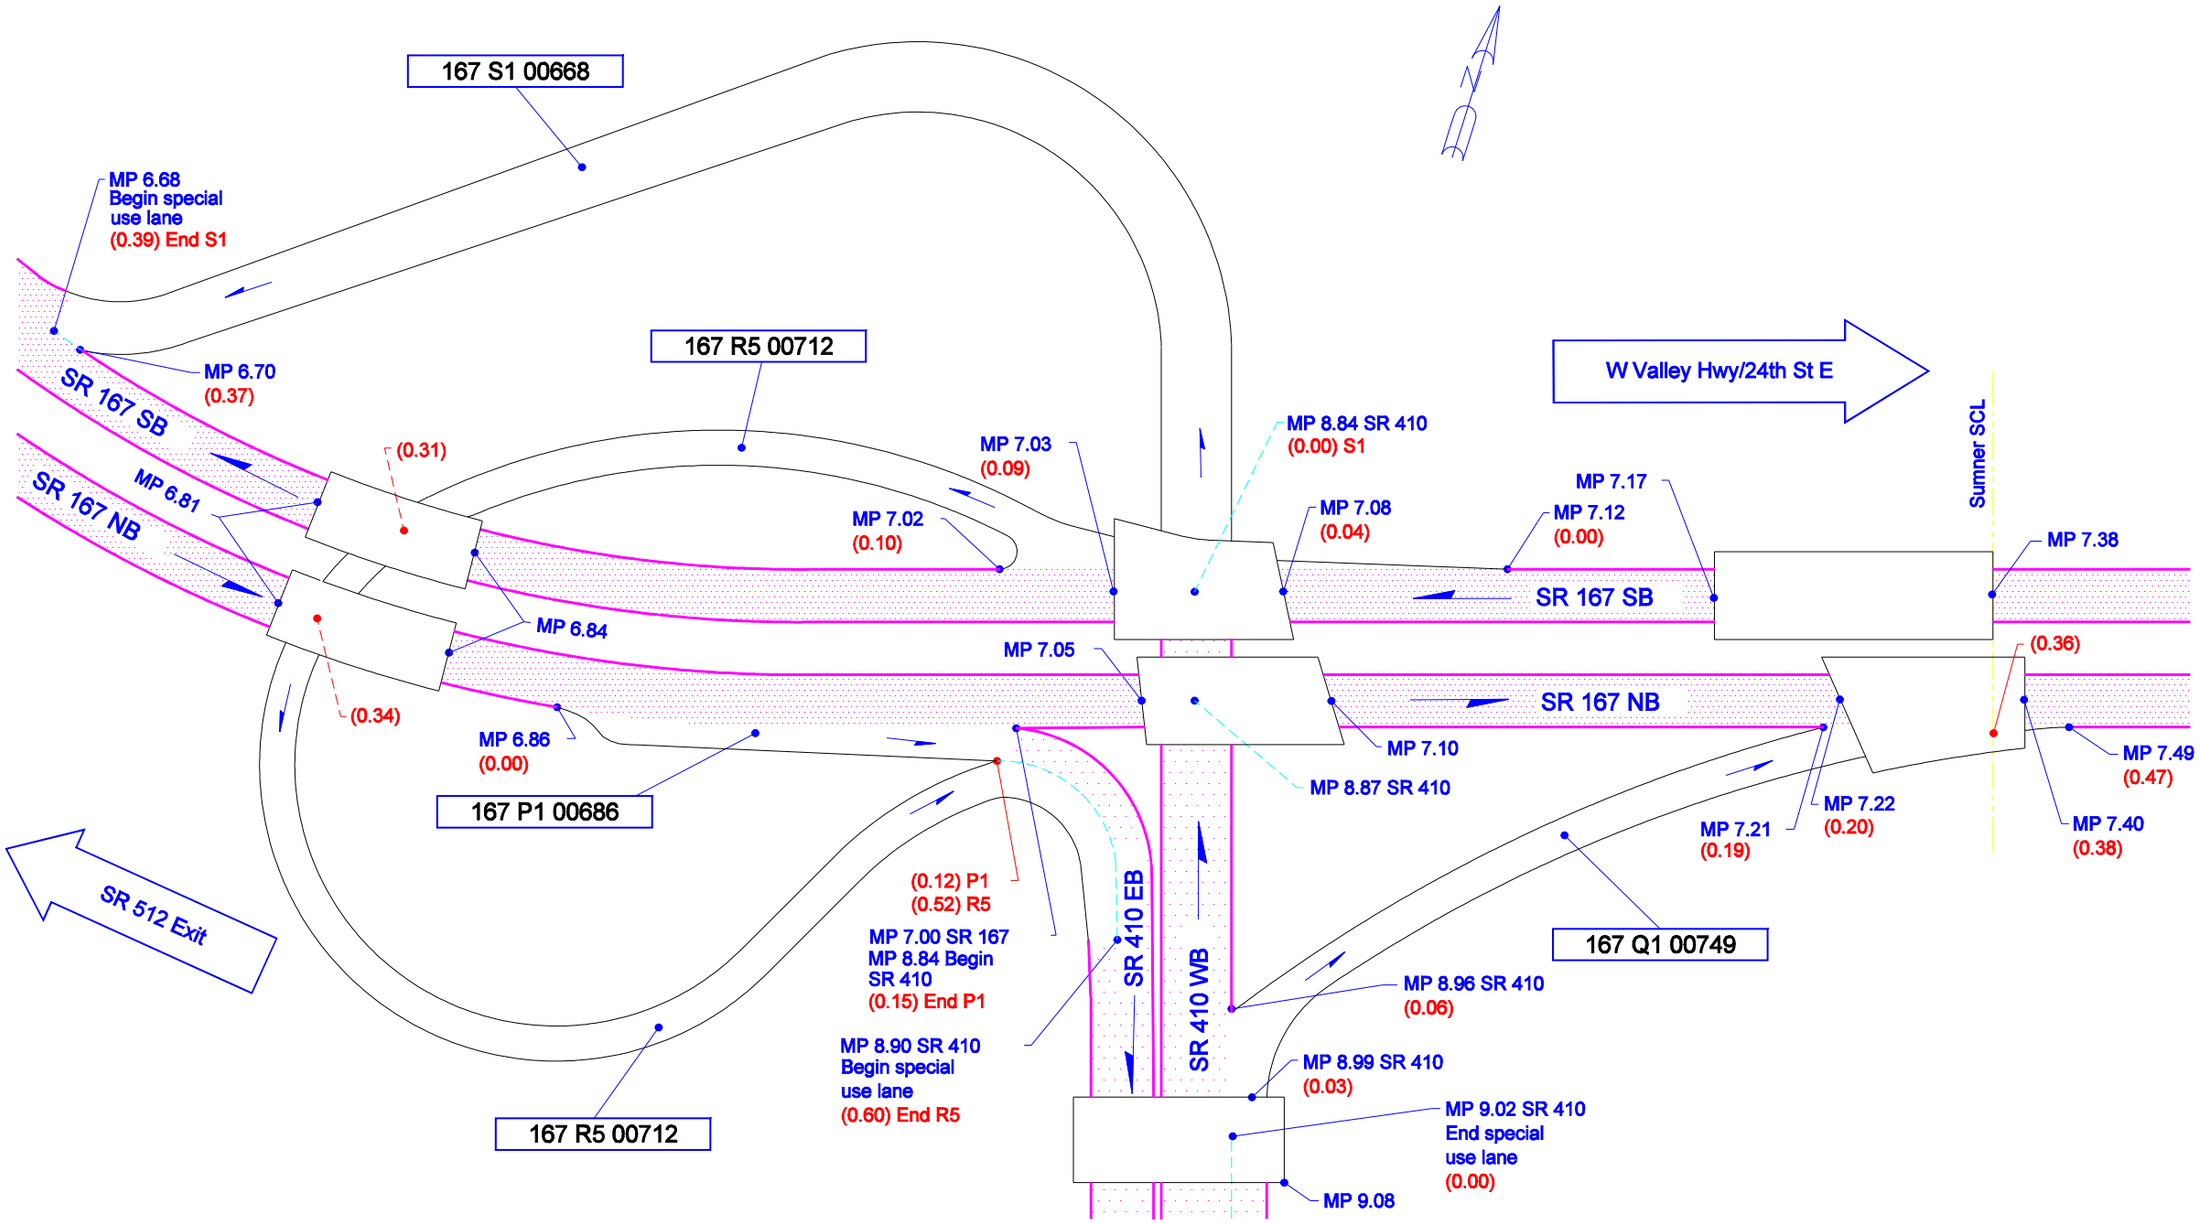

Not To Scale

08/23/2005	KWP	WSDOT OLYMPIC REGION	PIERCE COUNTY	JUNCTION SR 410	SR 167