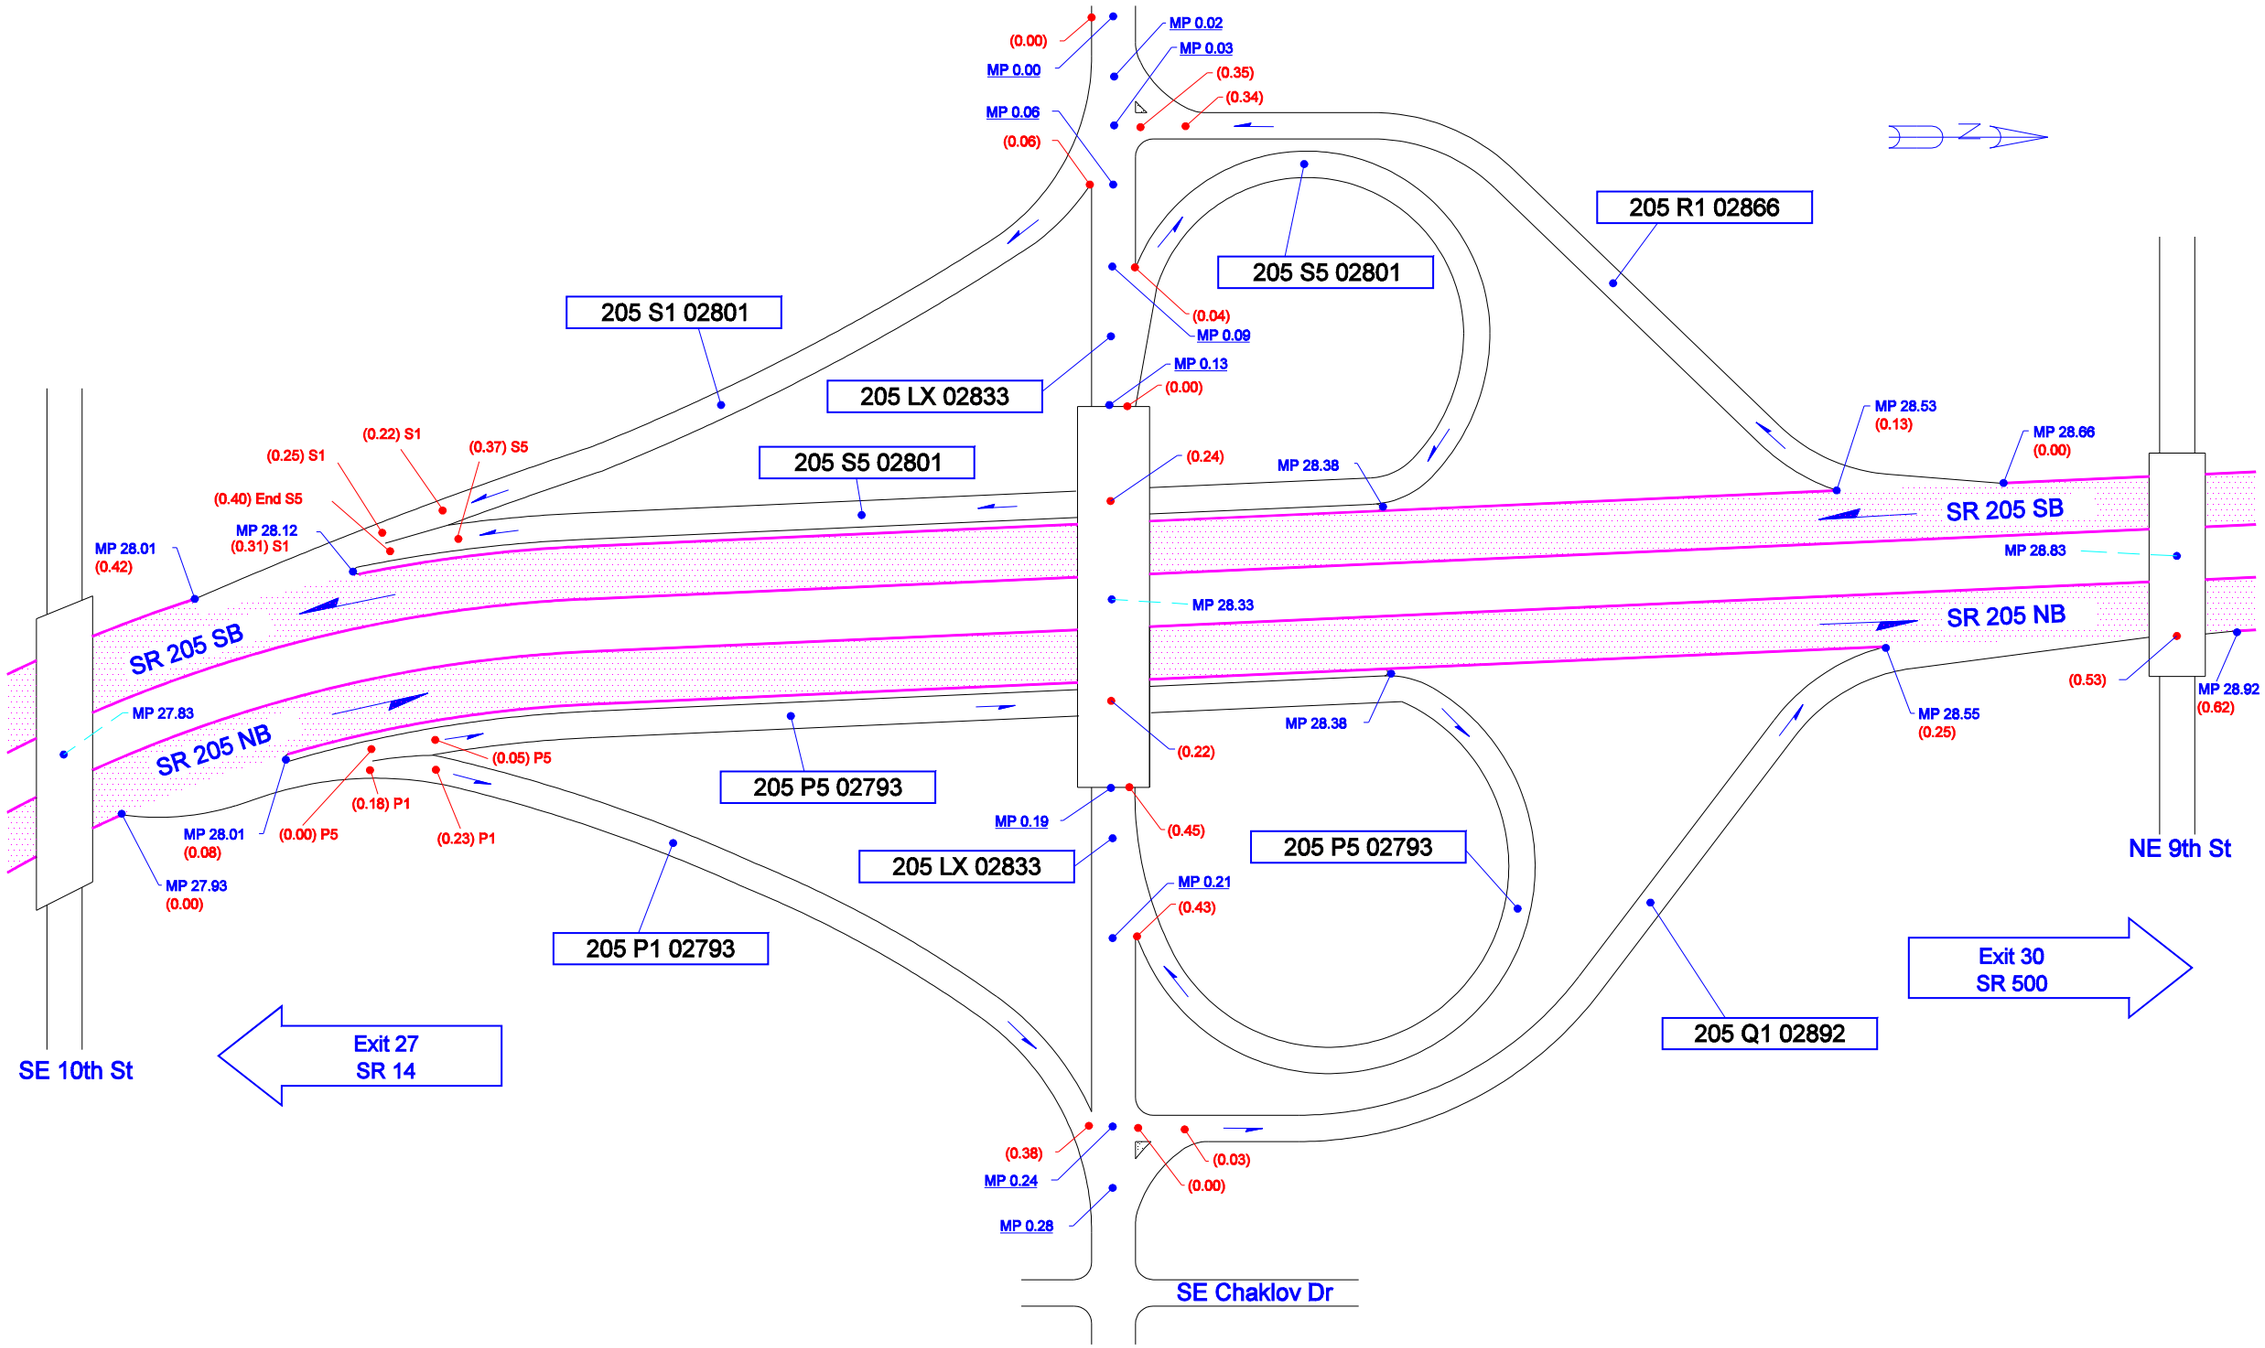

Not To Scale

10/4/2004	KLK	WSDOT SOUTHWEST REGION	VANCOUVER, CLARK COUNTY	JUNCTION MILL PLAIN BLVD	SR 205 - EXIT 28