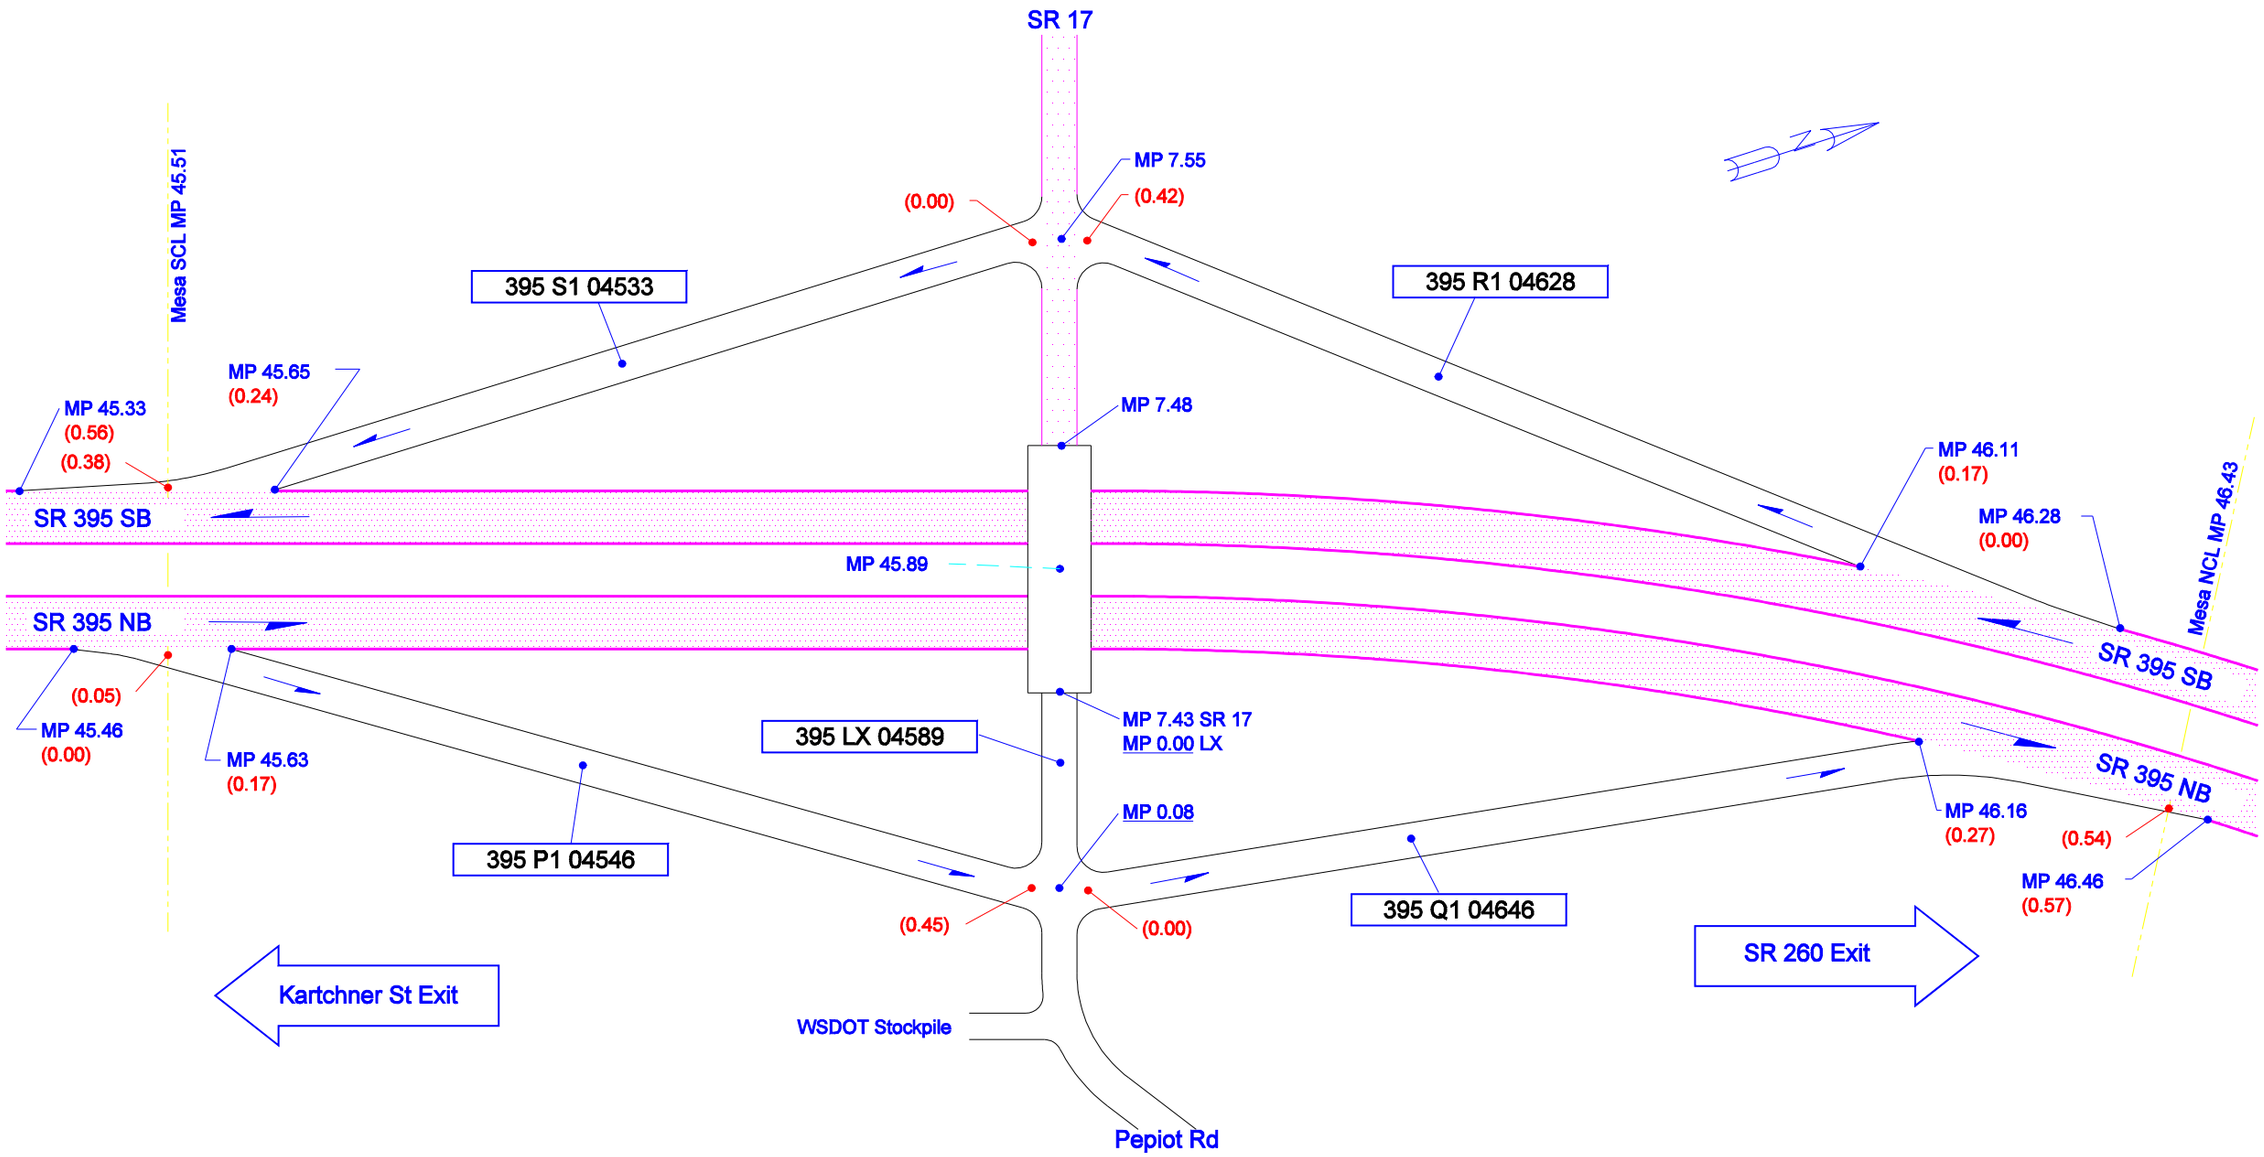

Not To Scale

3/15/2004	KLK	WSDOT SOUTH CENTRAL REGION	MESA, FRANKLIN COUNTY	JUNCTION SR 17/PEPIOT RD	SR 395