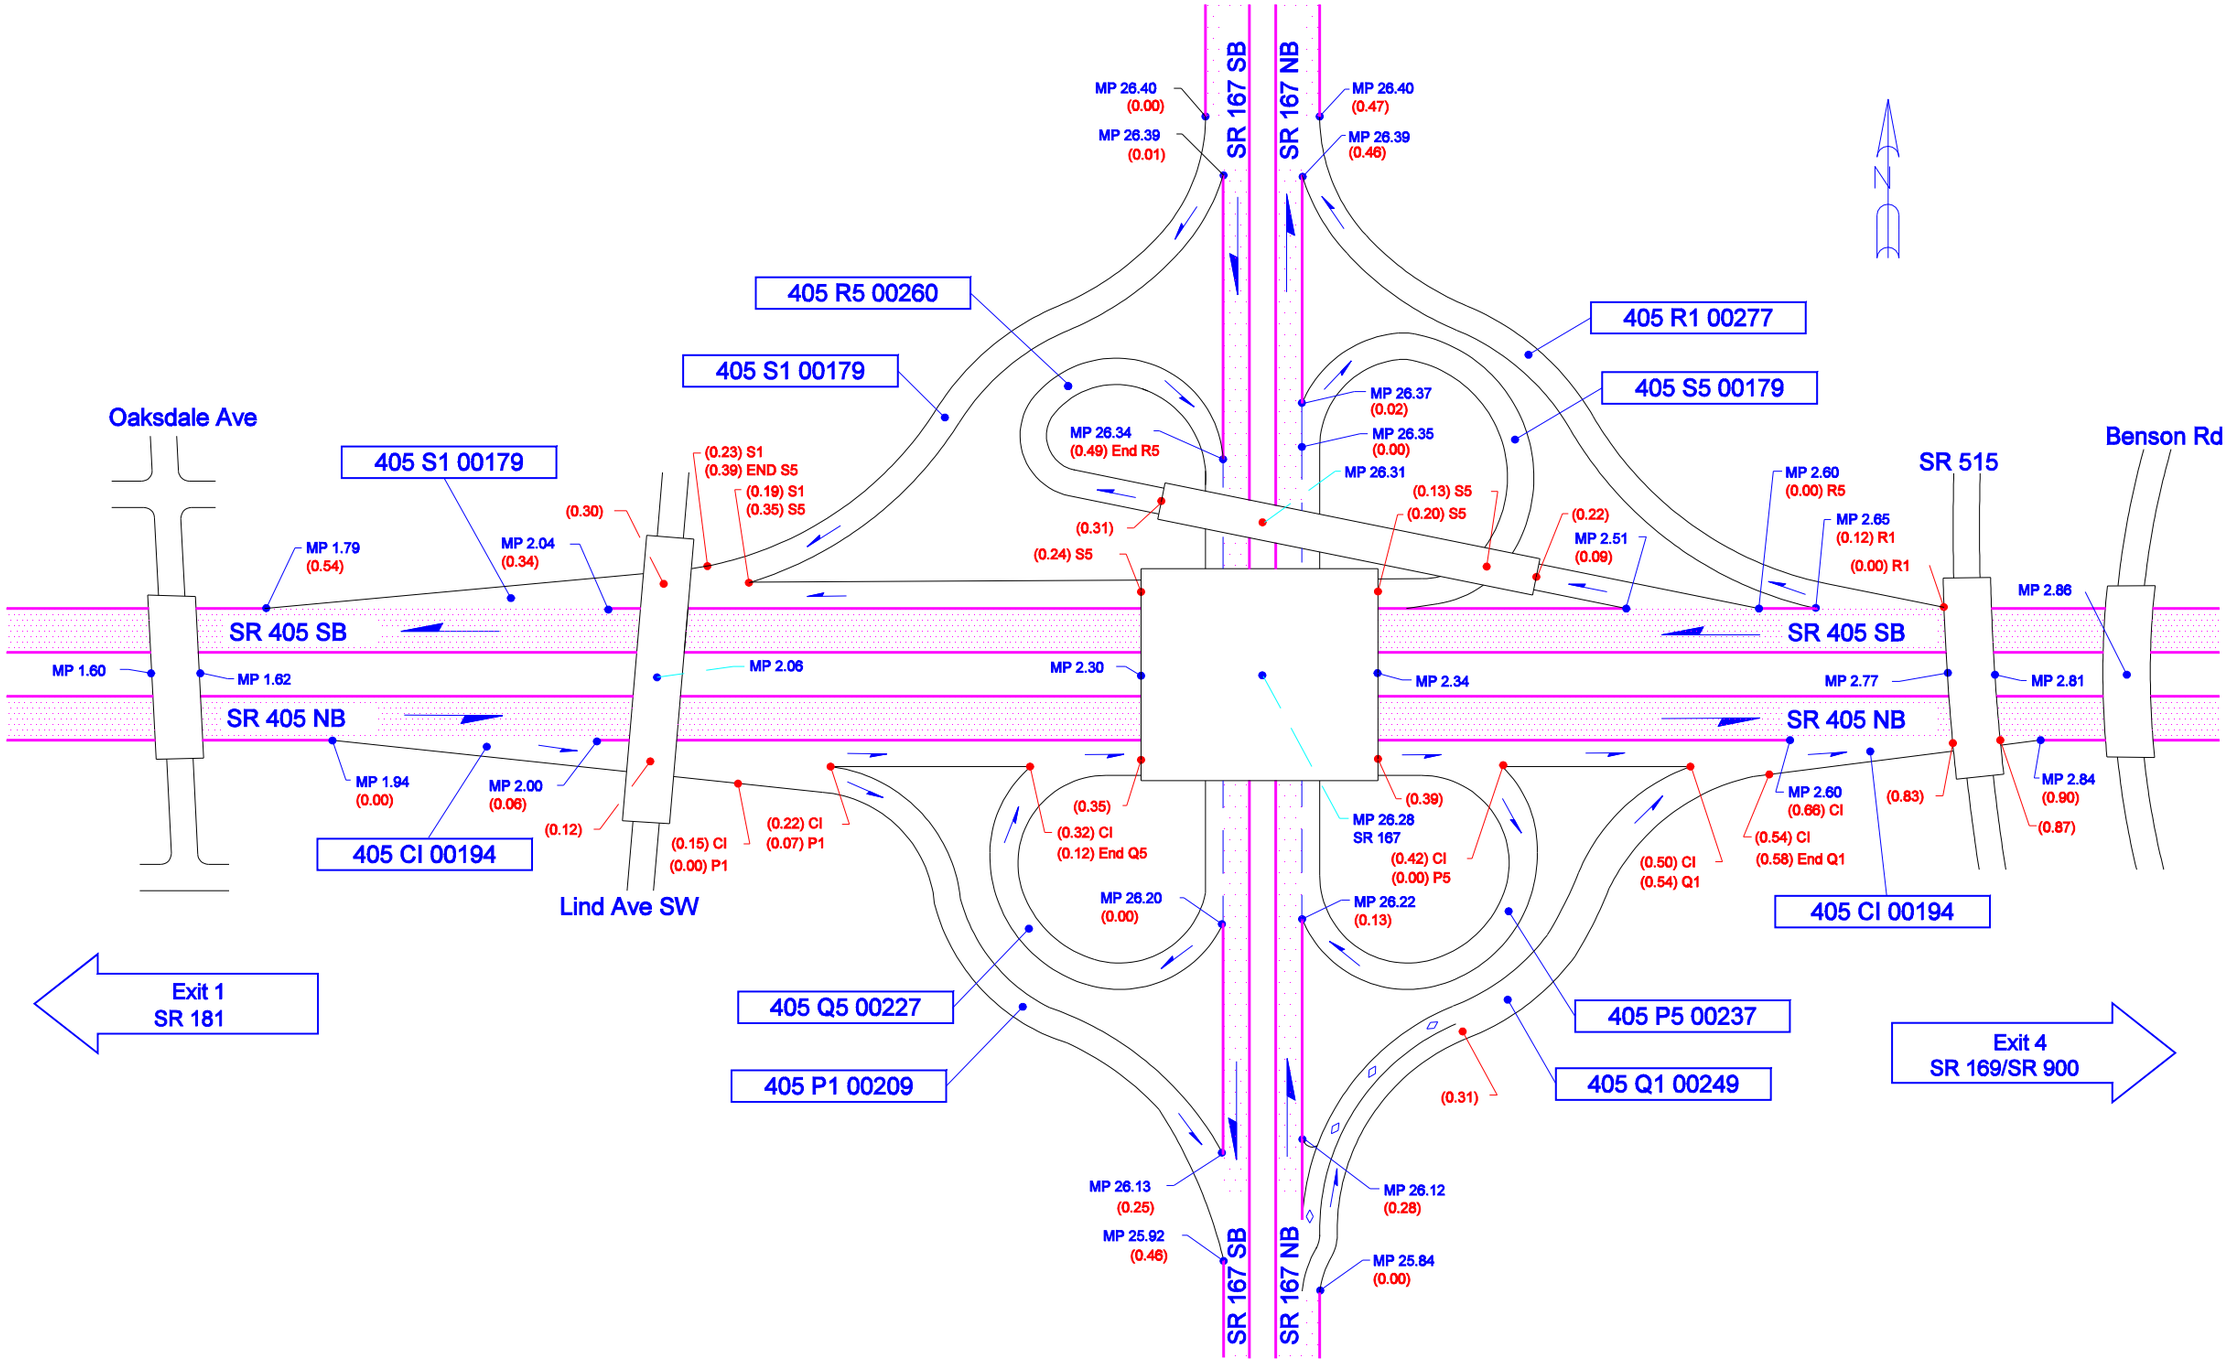

Not To Scale

10/31/2003	KLK	WSDOT NORTHWEST REGION	RENTON, KING COUNTY	JUNCTION SR 167/RAINIER AVE	SR 405 - EXIT 2