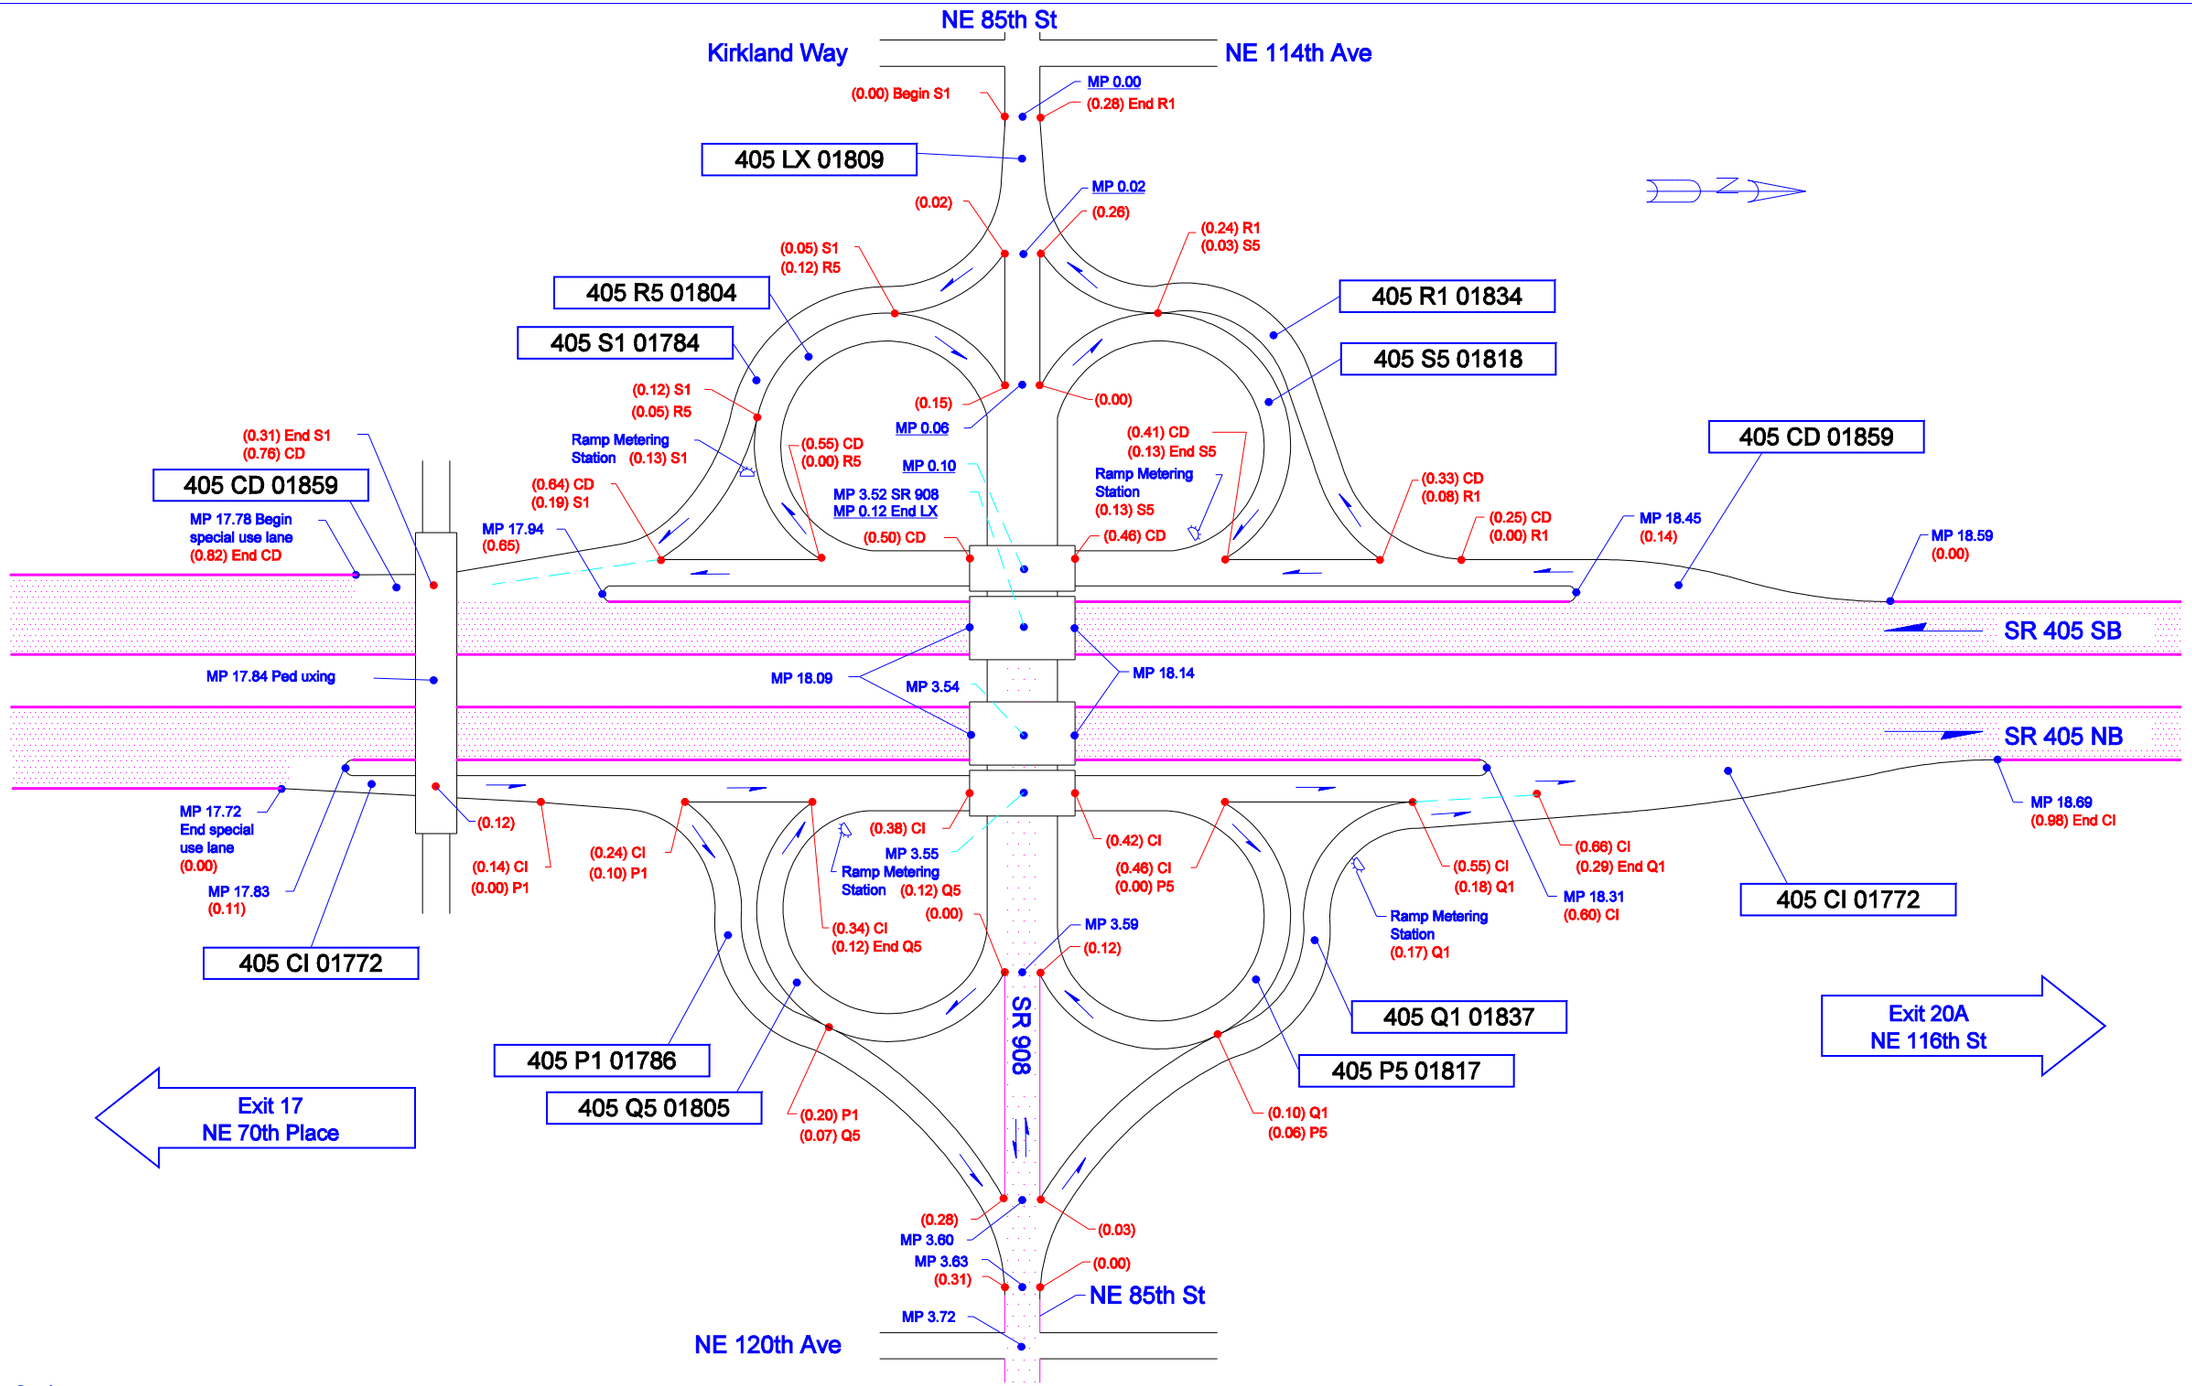

Not To Scale

05/10/2004	KLK	WSDOT NORTHWEST REGION	KIRKLAND, KING COUNTY	JUNCTION SR 908/NE 85TH ST	SR 405 - EXIT 18