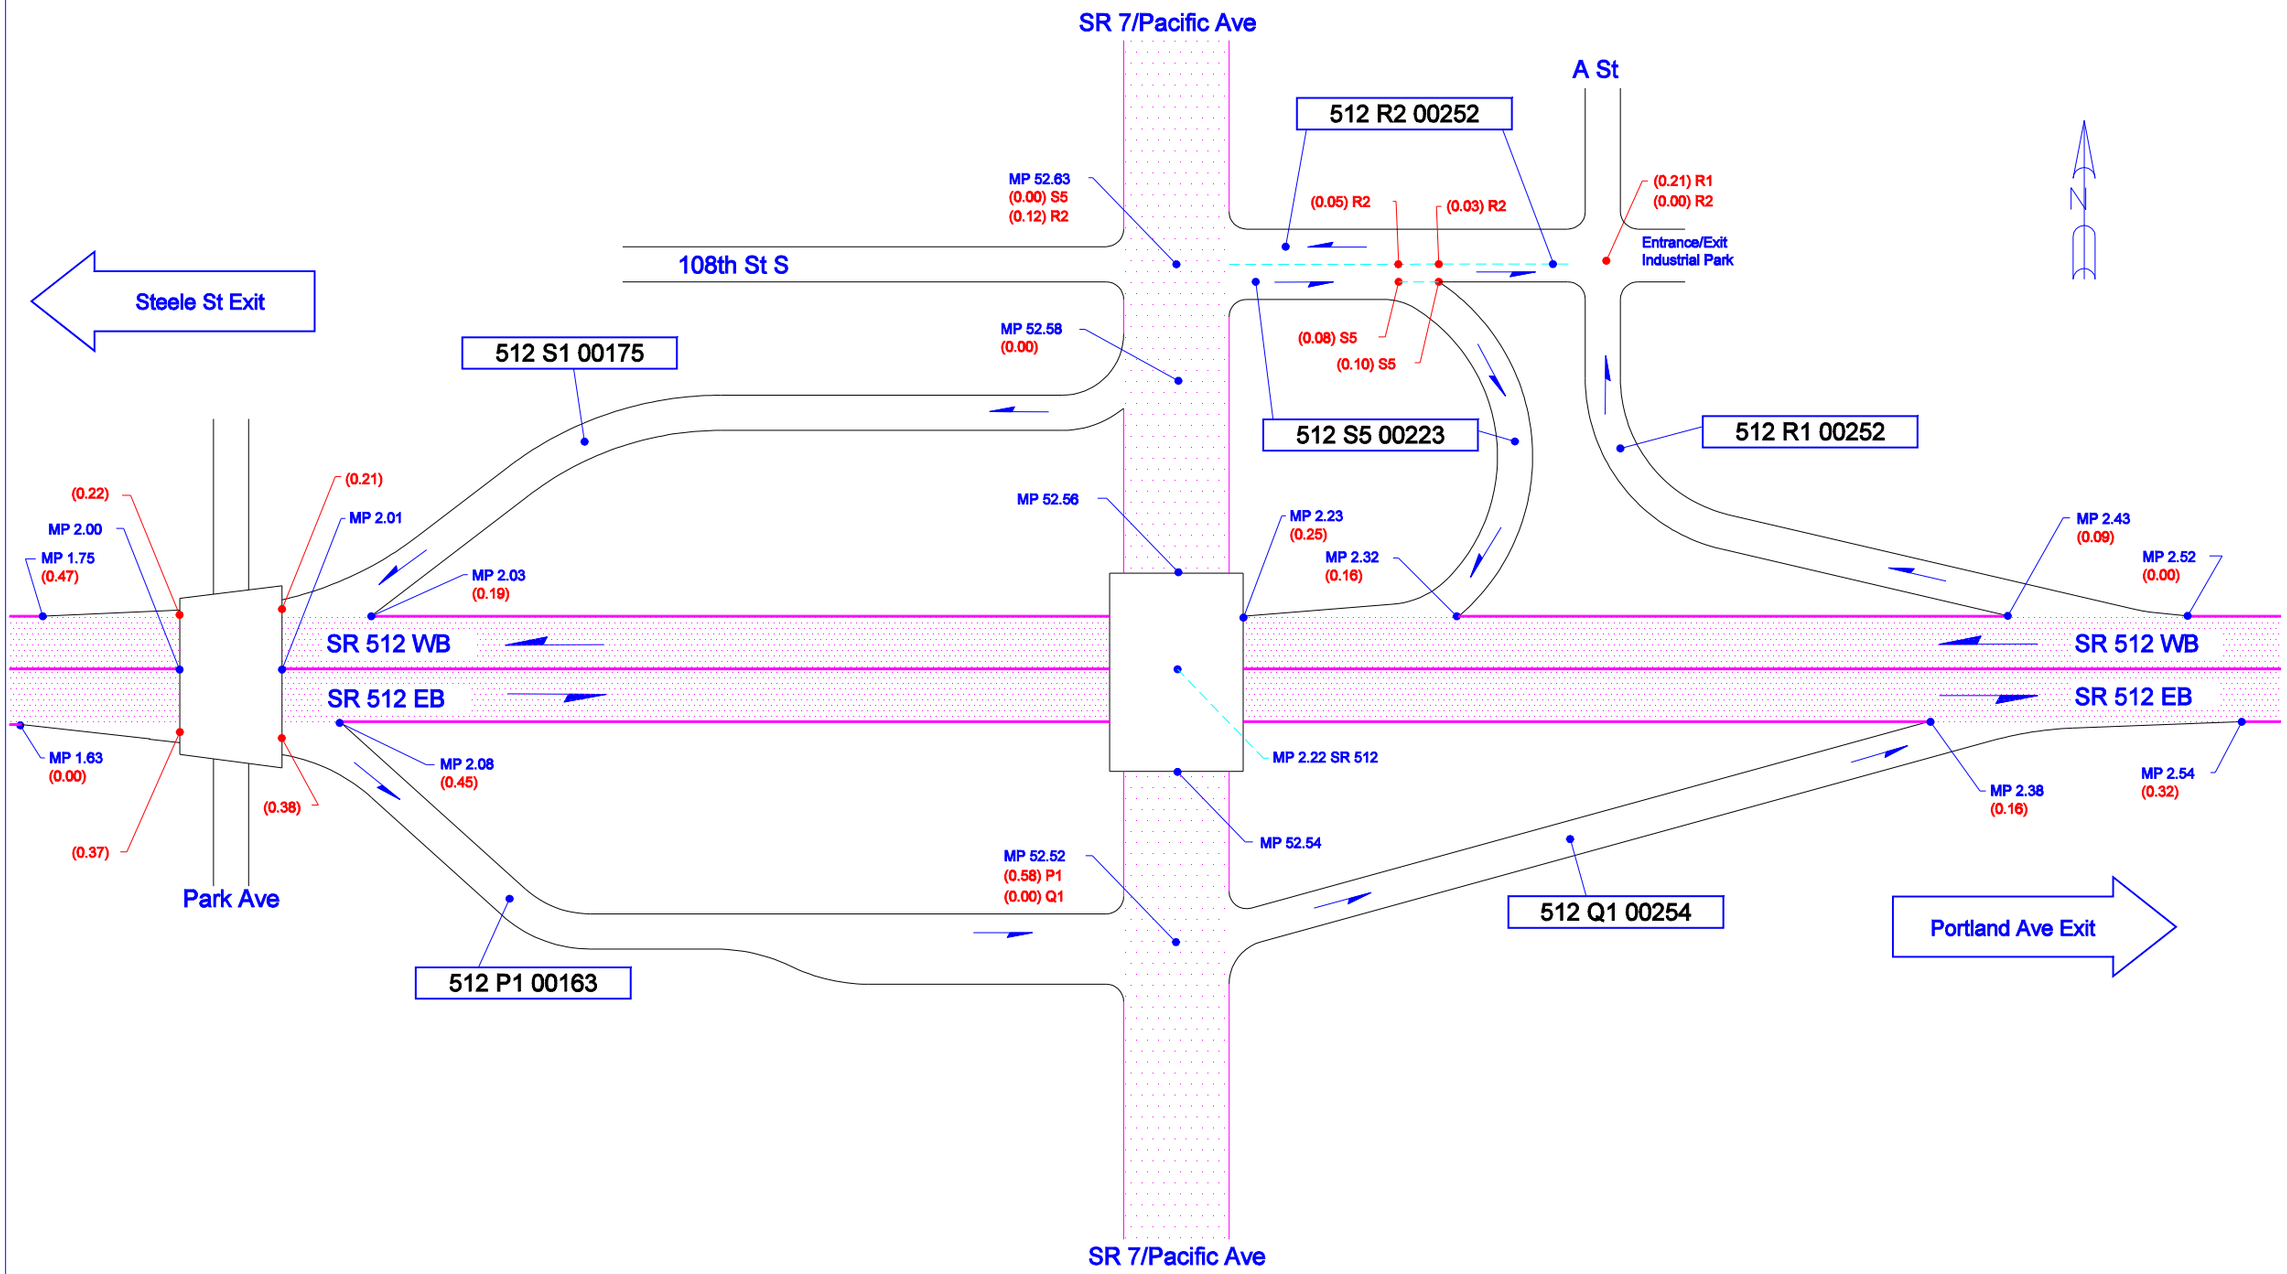

Not To Scale

01/05/2006	KLK	WSDOT OLYMPIC REGION	PIERCE COUNTY	JUNCTION SR 7/PACIFIC AVE	SR 512