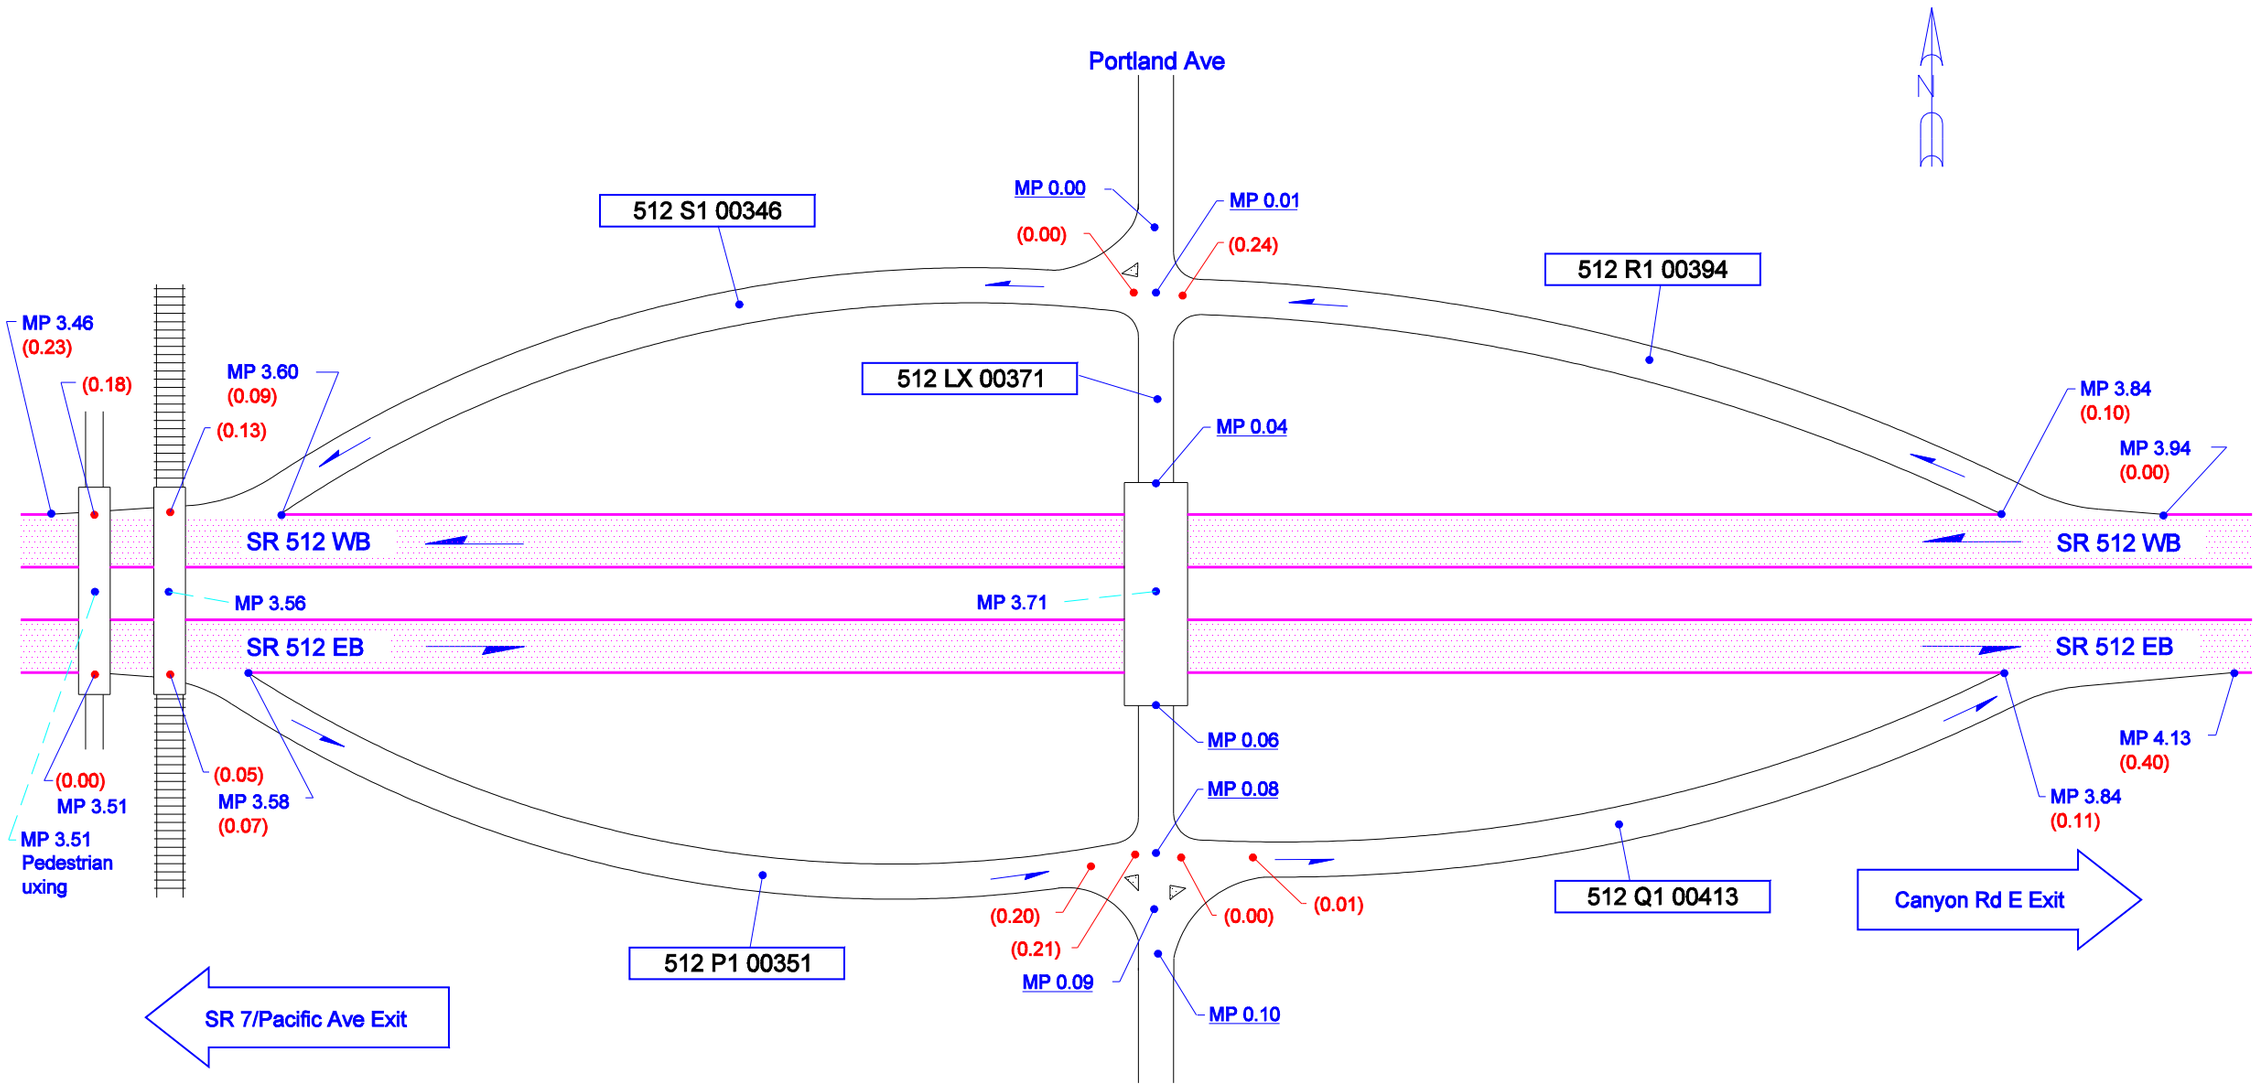

Not To Scale

10/3/2004	KLK	WSDOT OLYMPIC REGION	PIERCE COUNTY	JUNCTION PORTLAND AVE	SR 512