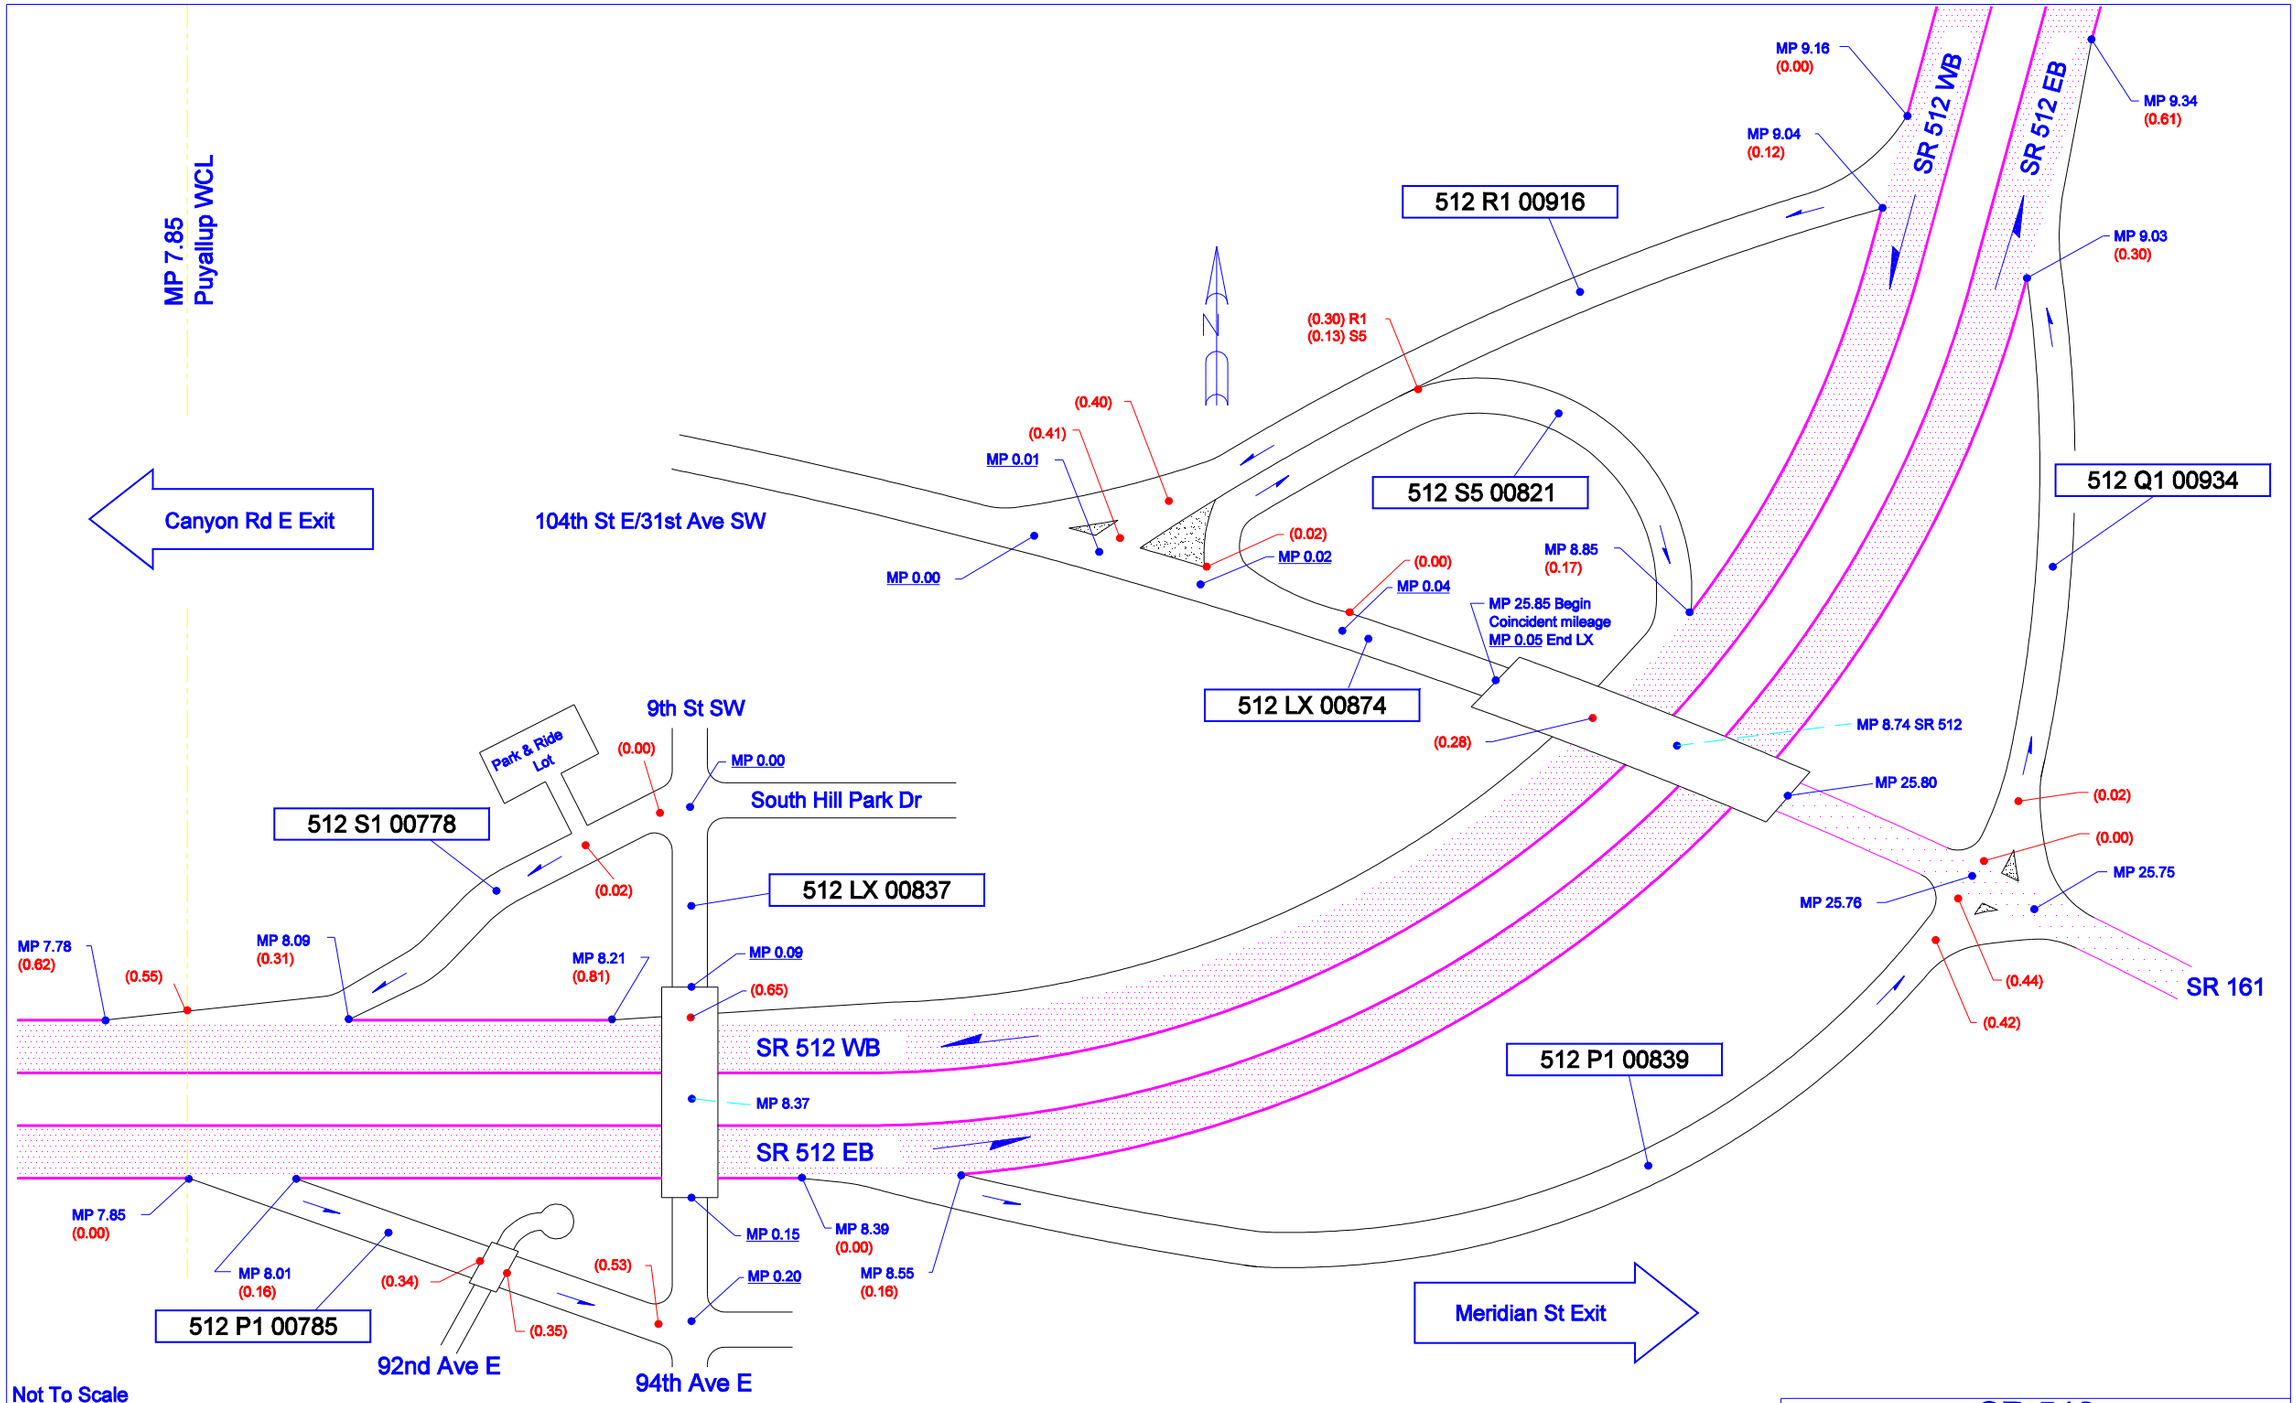

Not To Scale

10/3/2004	DMD	WSDOT OLYMPIC REGION	PUYALLUP, PIERCE COUNTY	JUNCTION SR 161/94TH AVE E.	SR 512