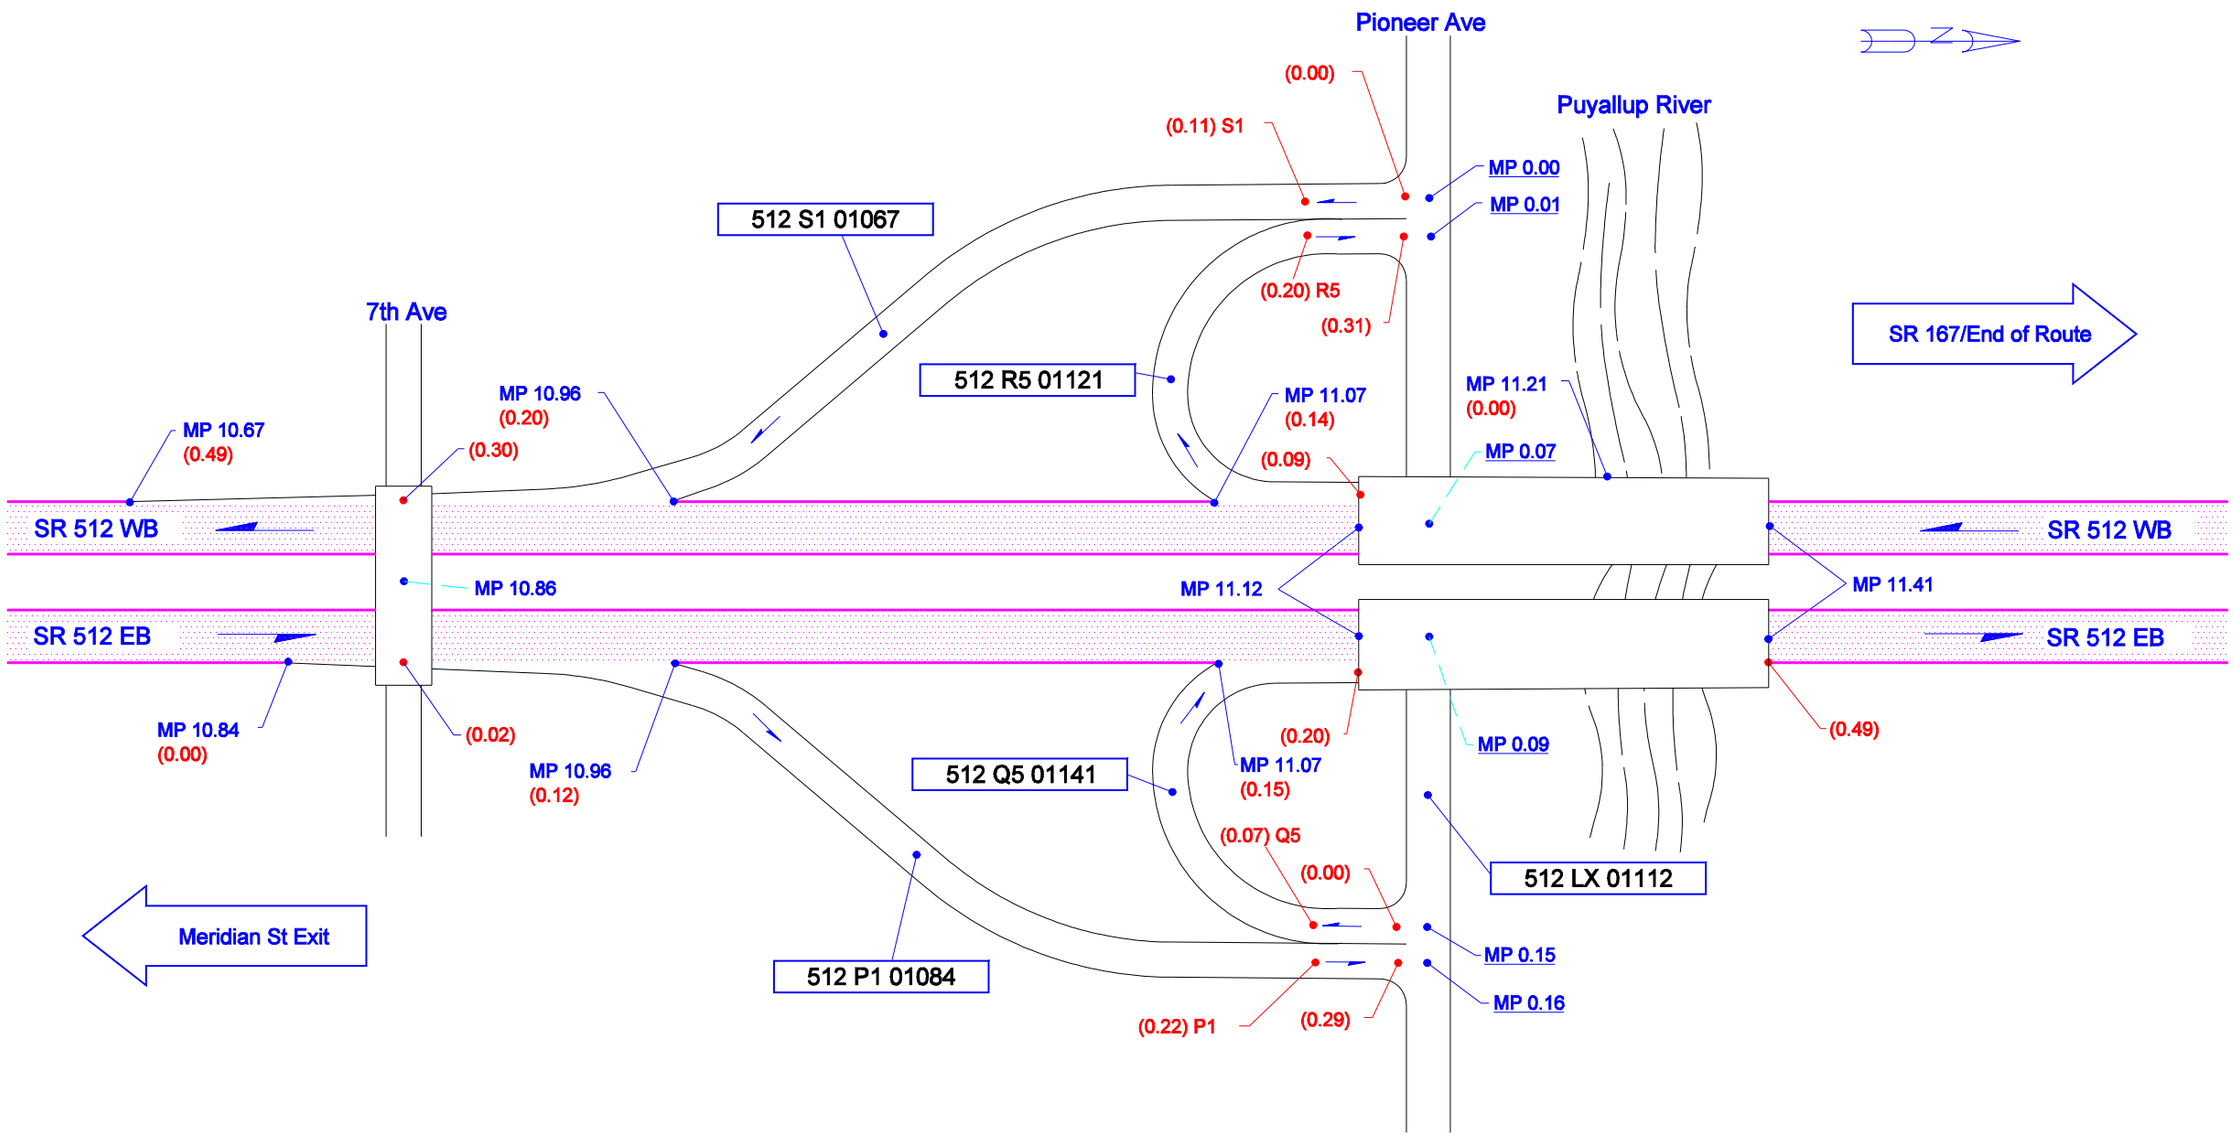

Not To Scale

10/3/2004	KLK	WSDOT OLYMPIC REGION	PUYALLUP, PIERCE COUNTY	JUNCTION PIONEER AVE	SR 512