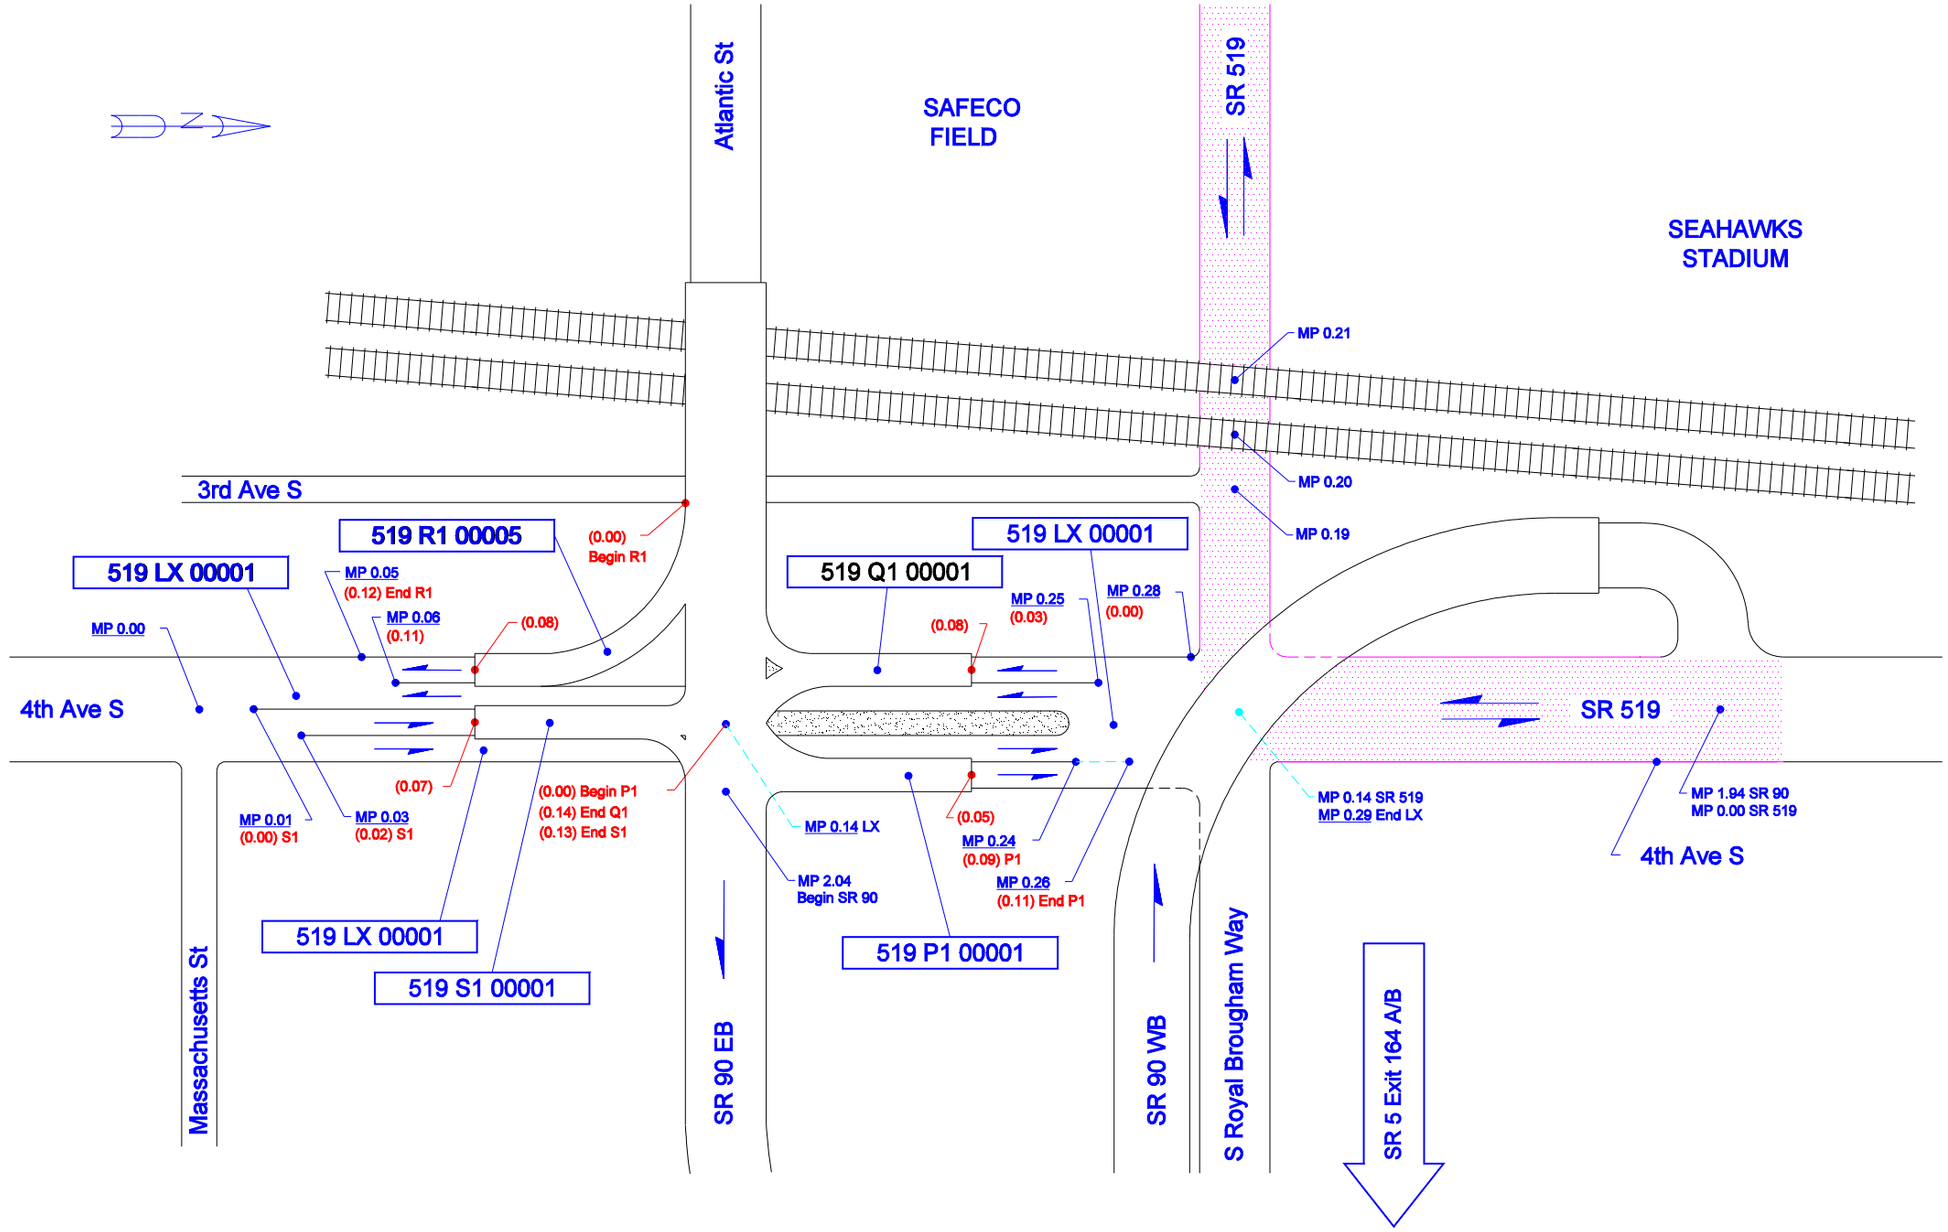

Not To Scale

03/02/2006	KWP	WSDOT NORTHWEST REGION	SEATTLE, KING CONUNTY	JCT SR 90/ROYAL BROUGHAM WAY	SR 519