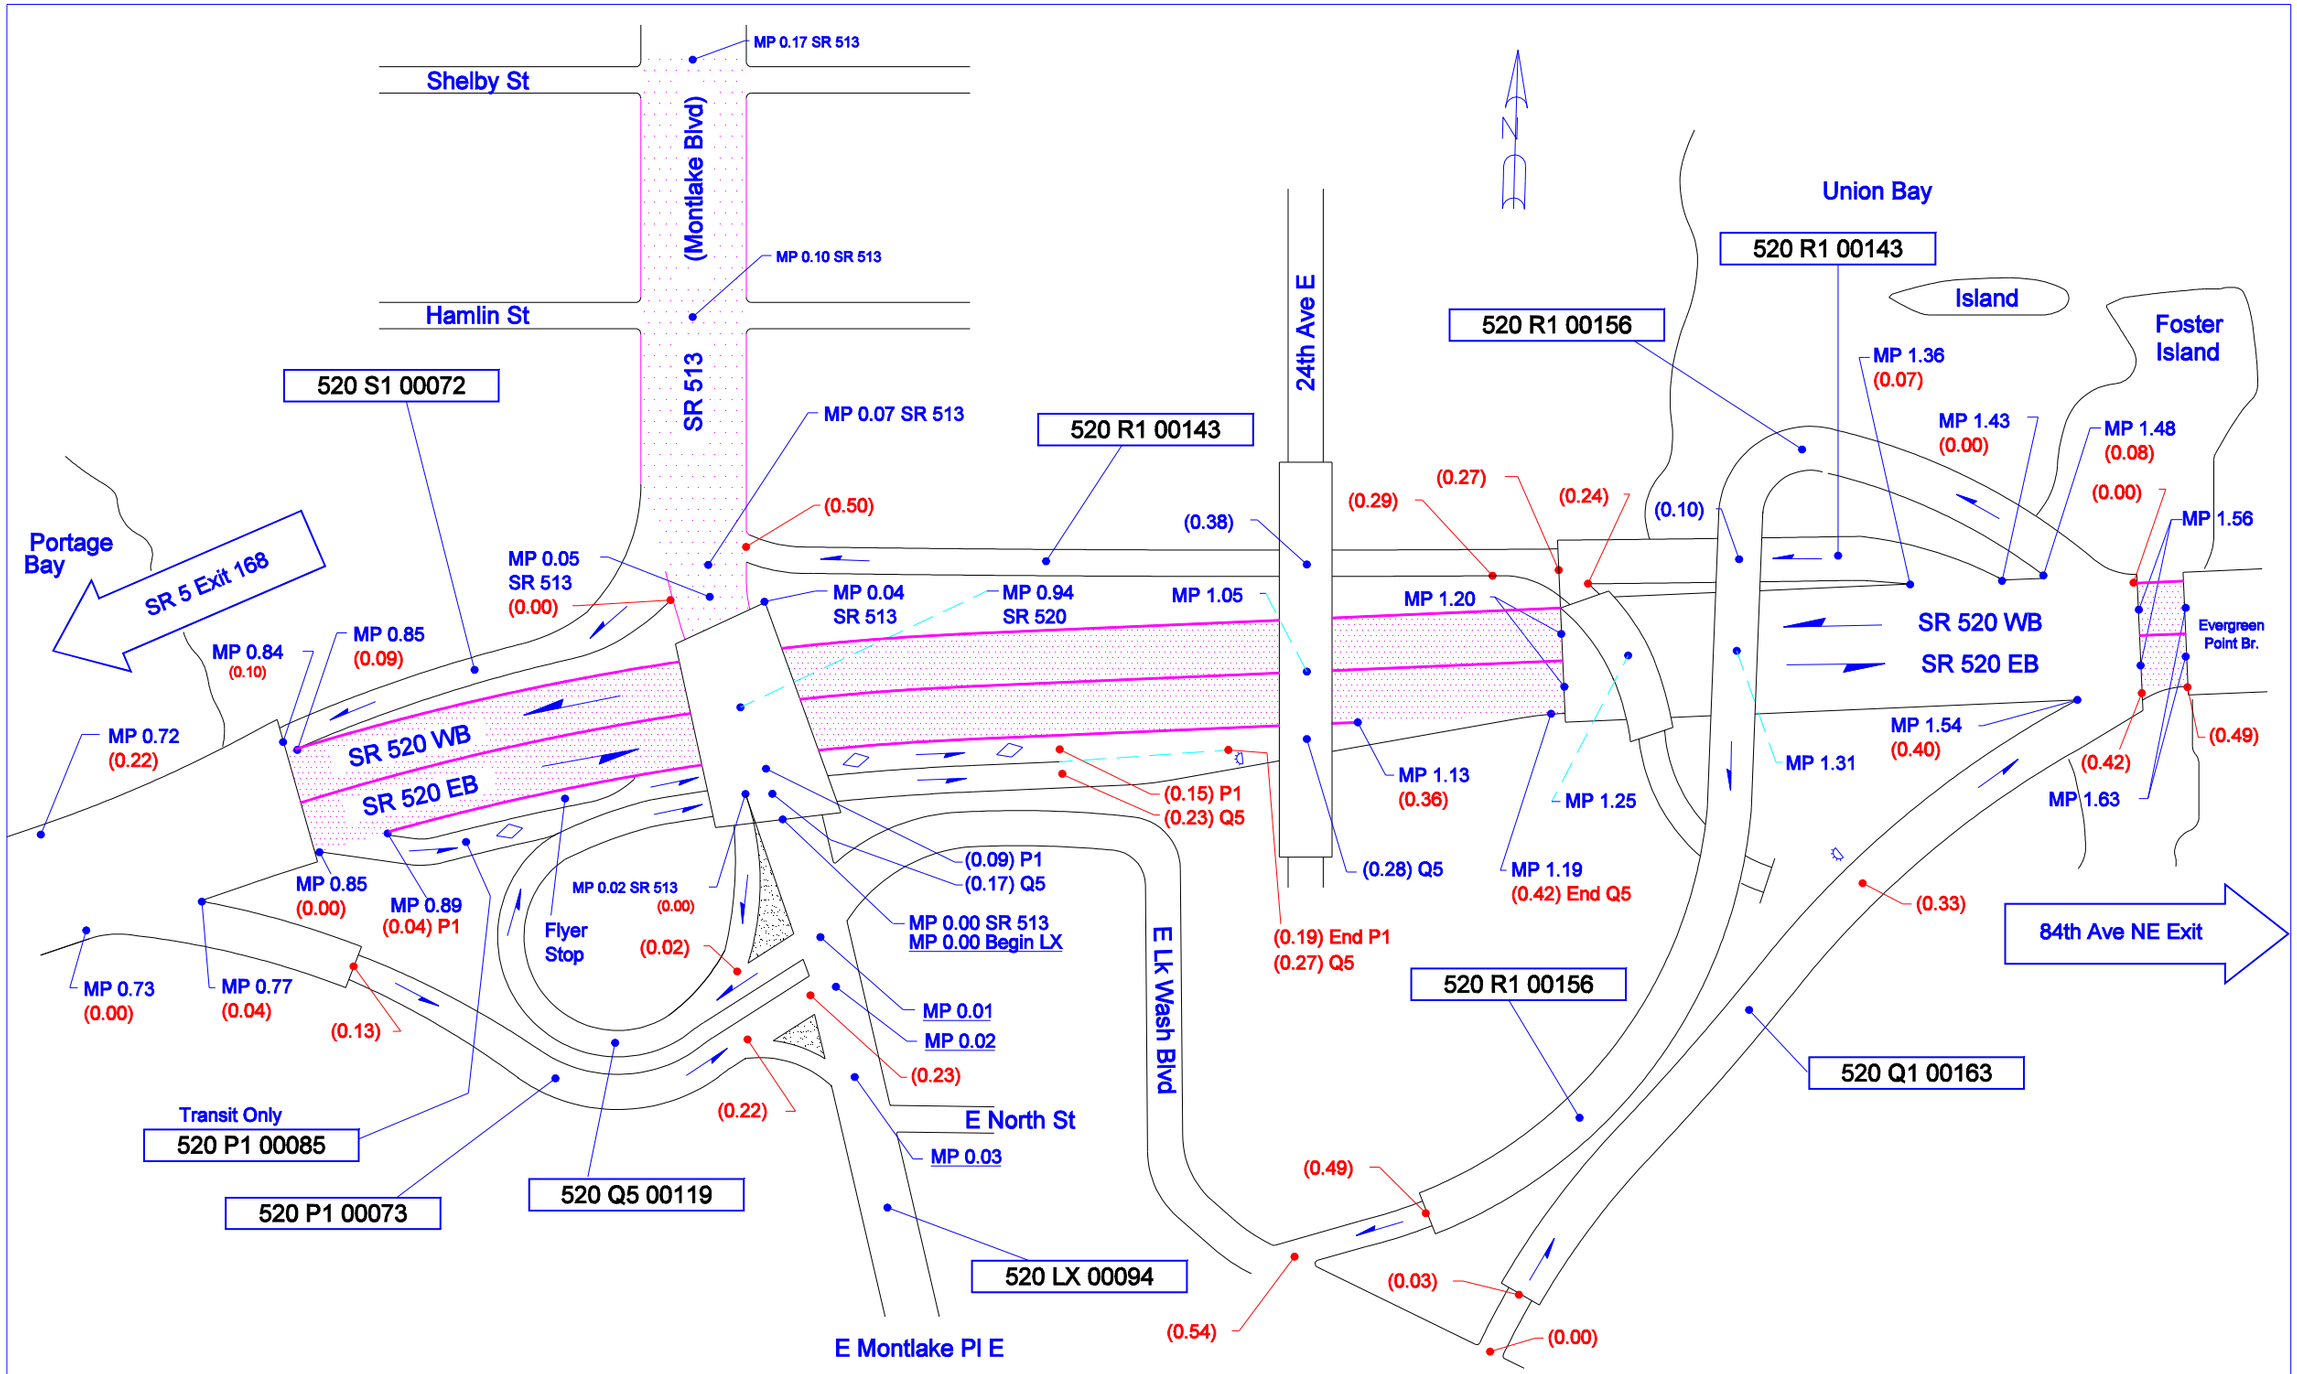

Not To Scale

4/24/1997	SLV	WSDOT NORTHWEST REGION	SEATTLE, KING COUNTY	JCT SR 513/LAKE WASHINGTON BLVD	SR 520