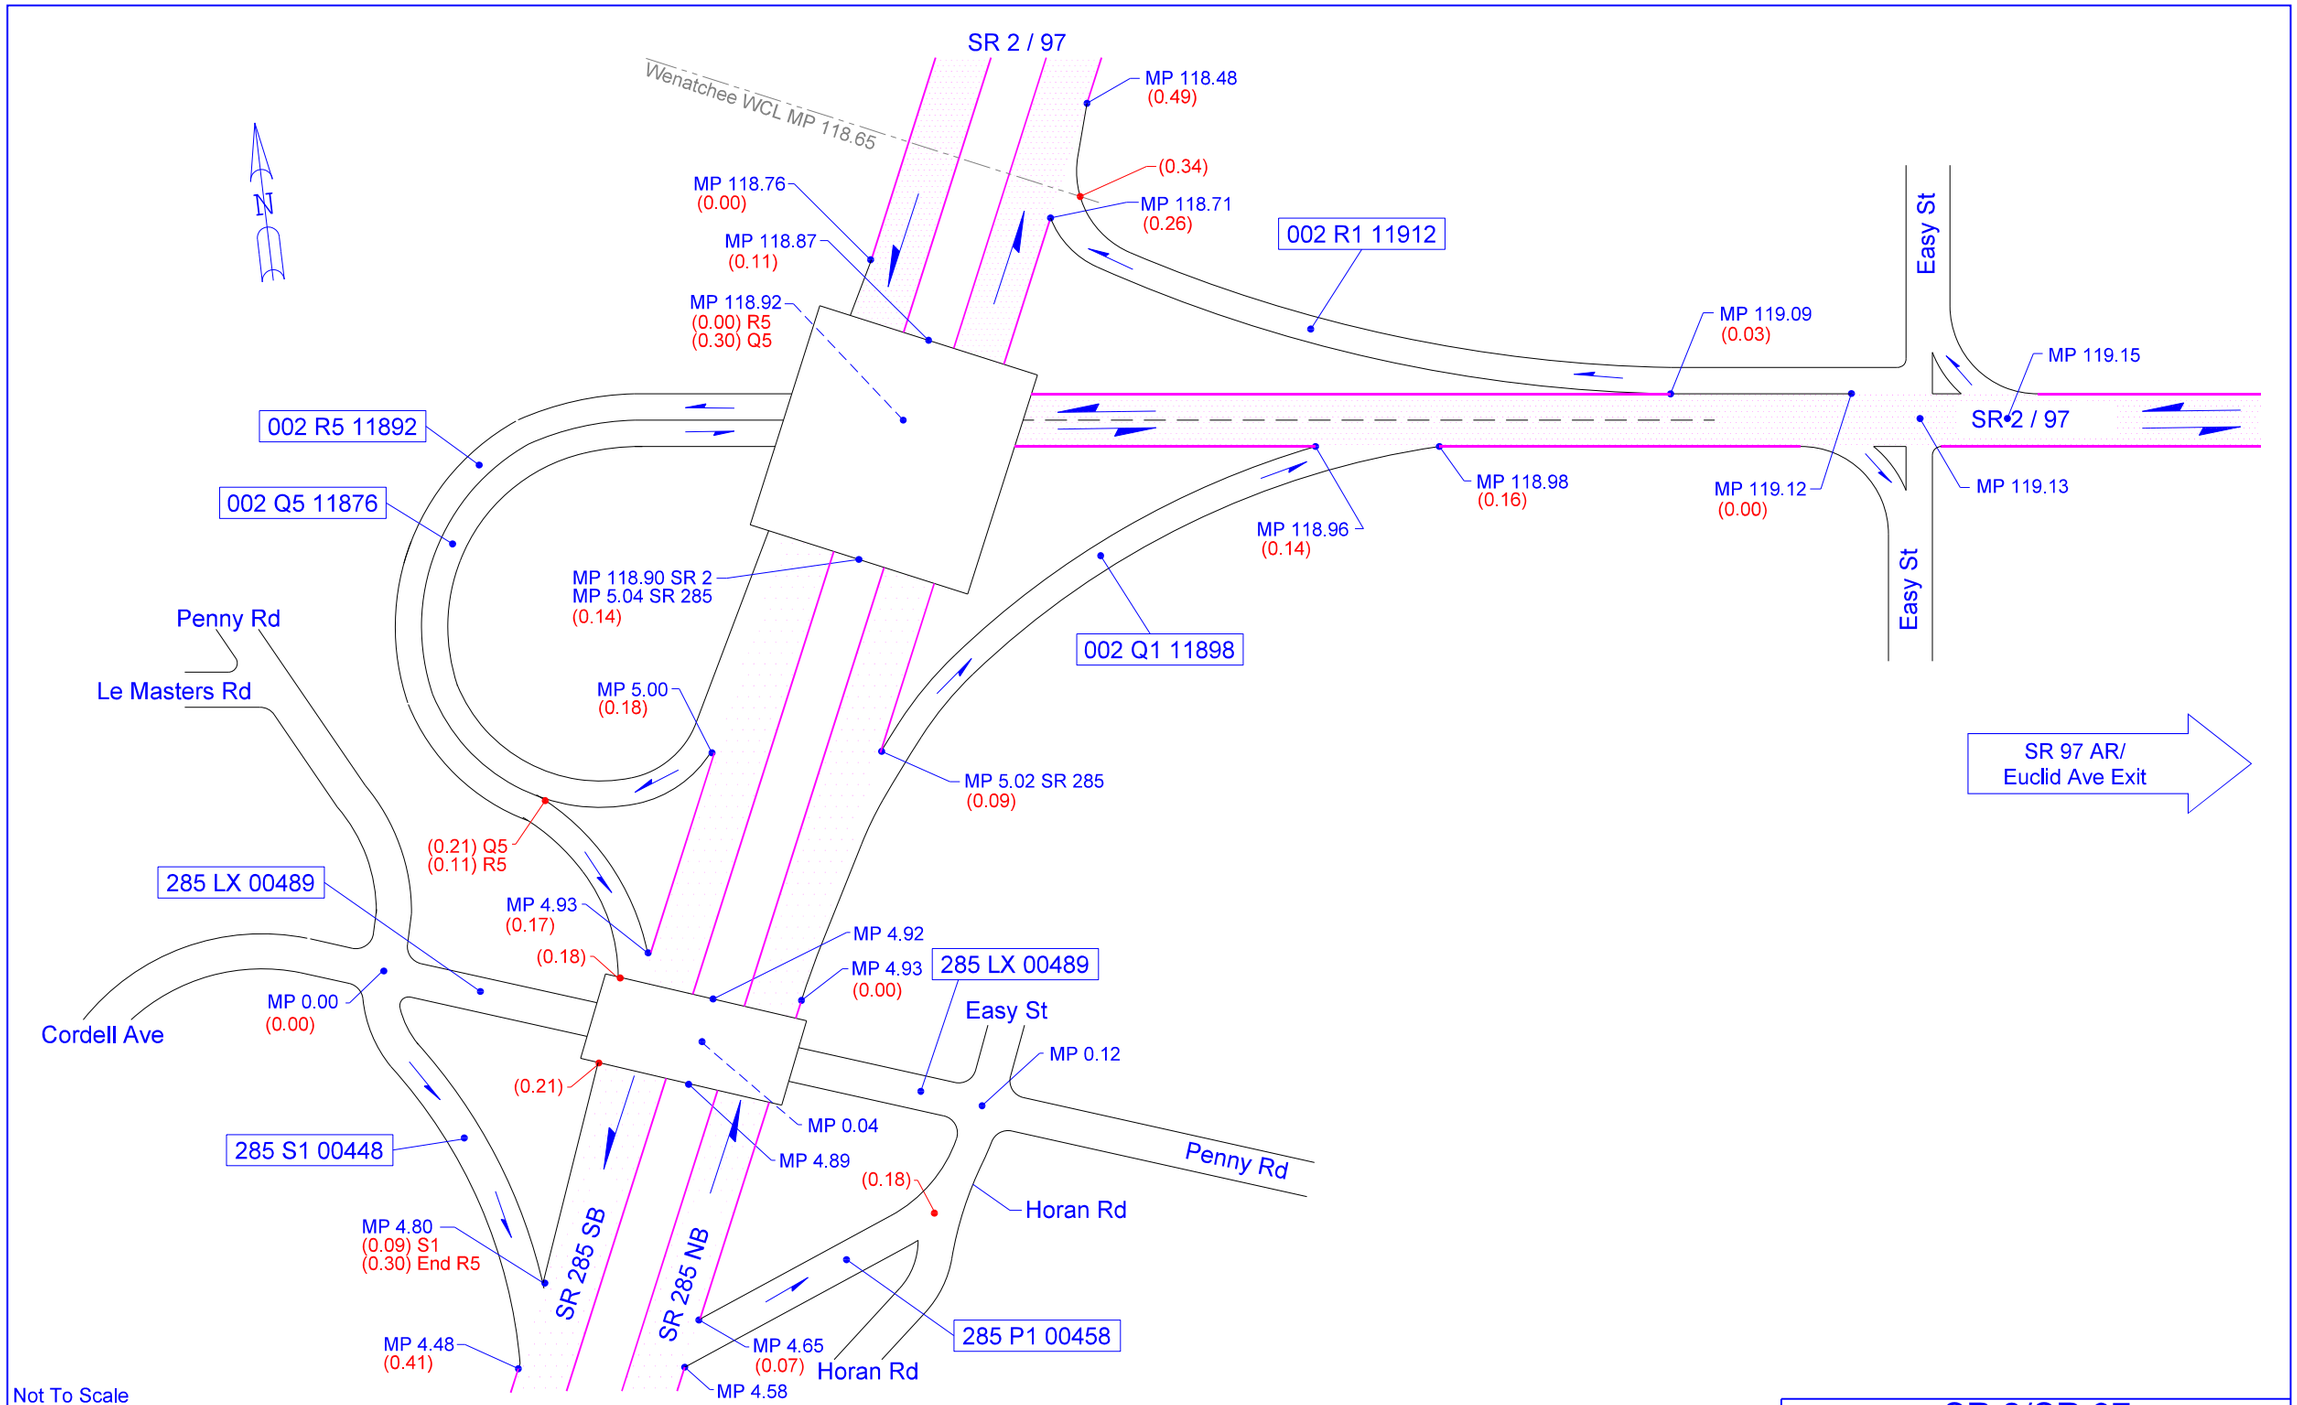

Not To Scale

02/06/2017	SLV	WSDOT NORTH CENTRAL REGION	CHELAN COUNTY	JUNCTION SR 285	SR 2/SR 97