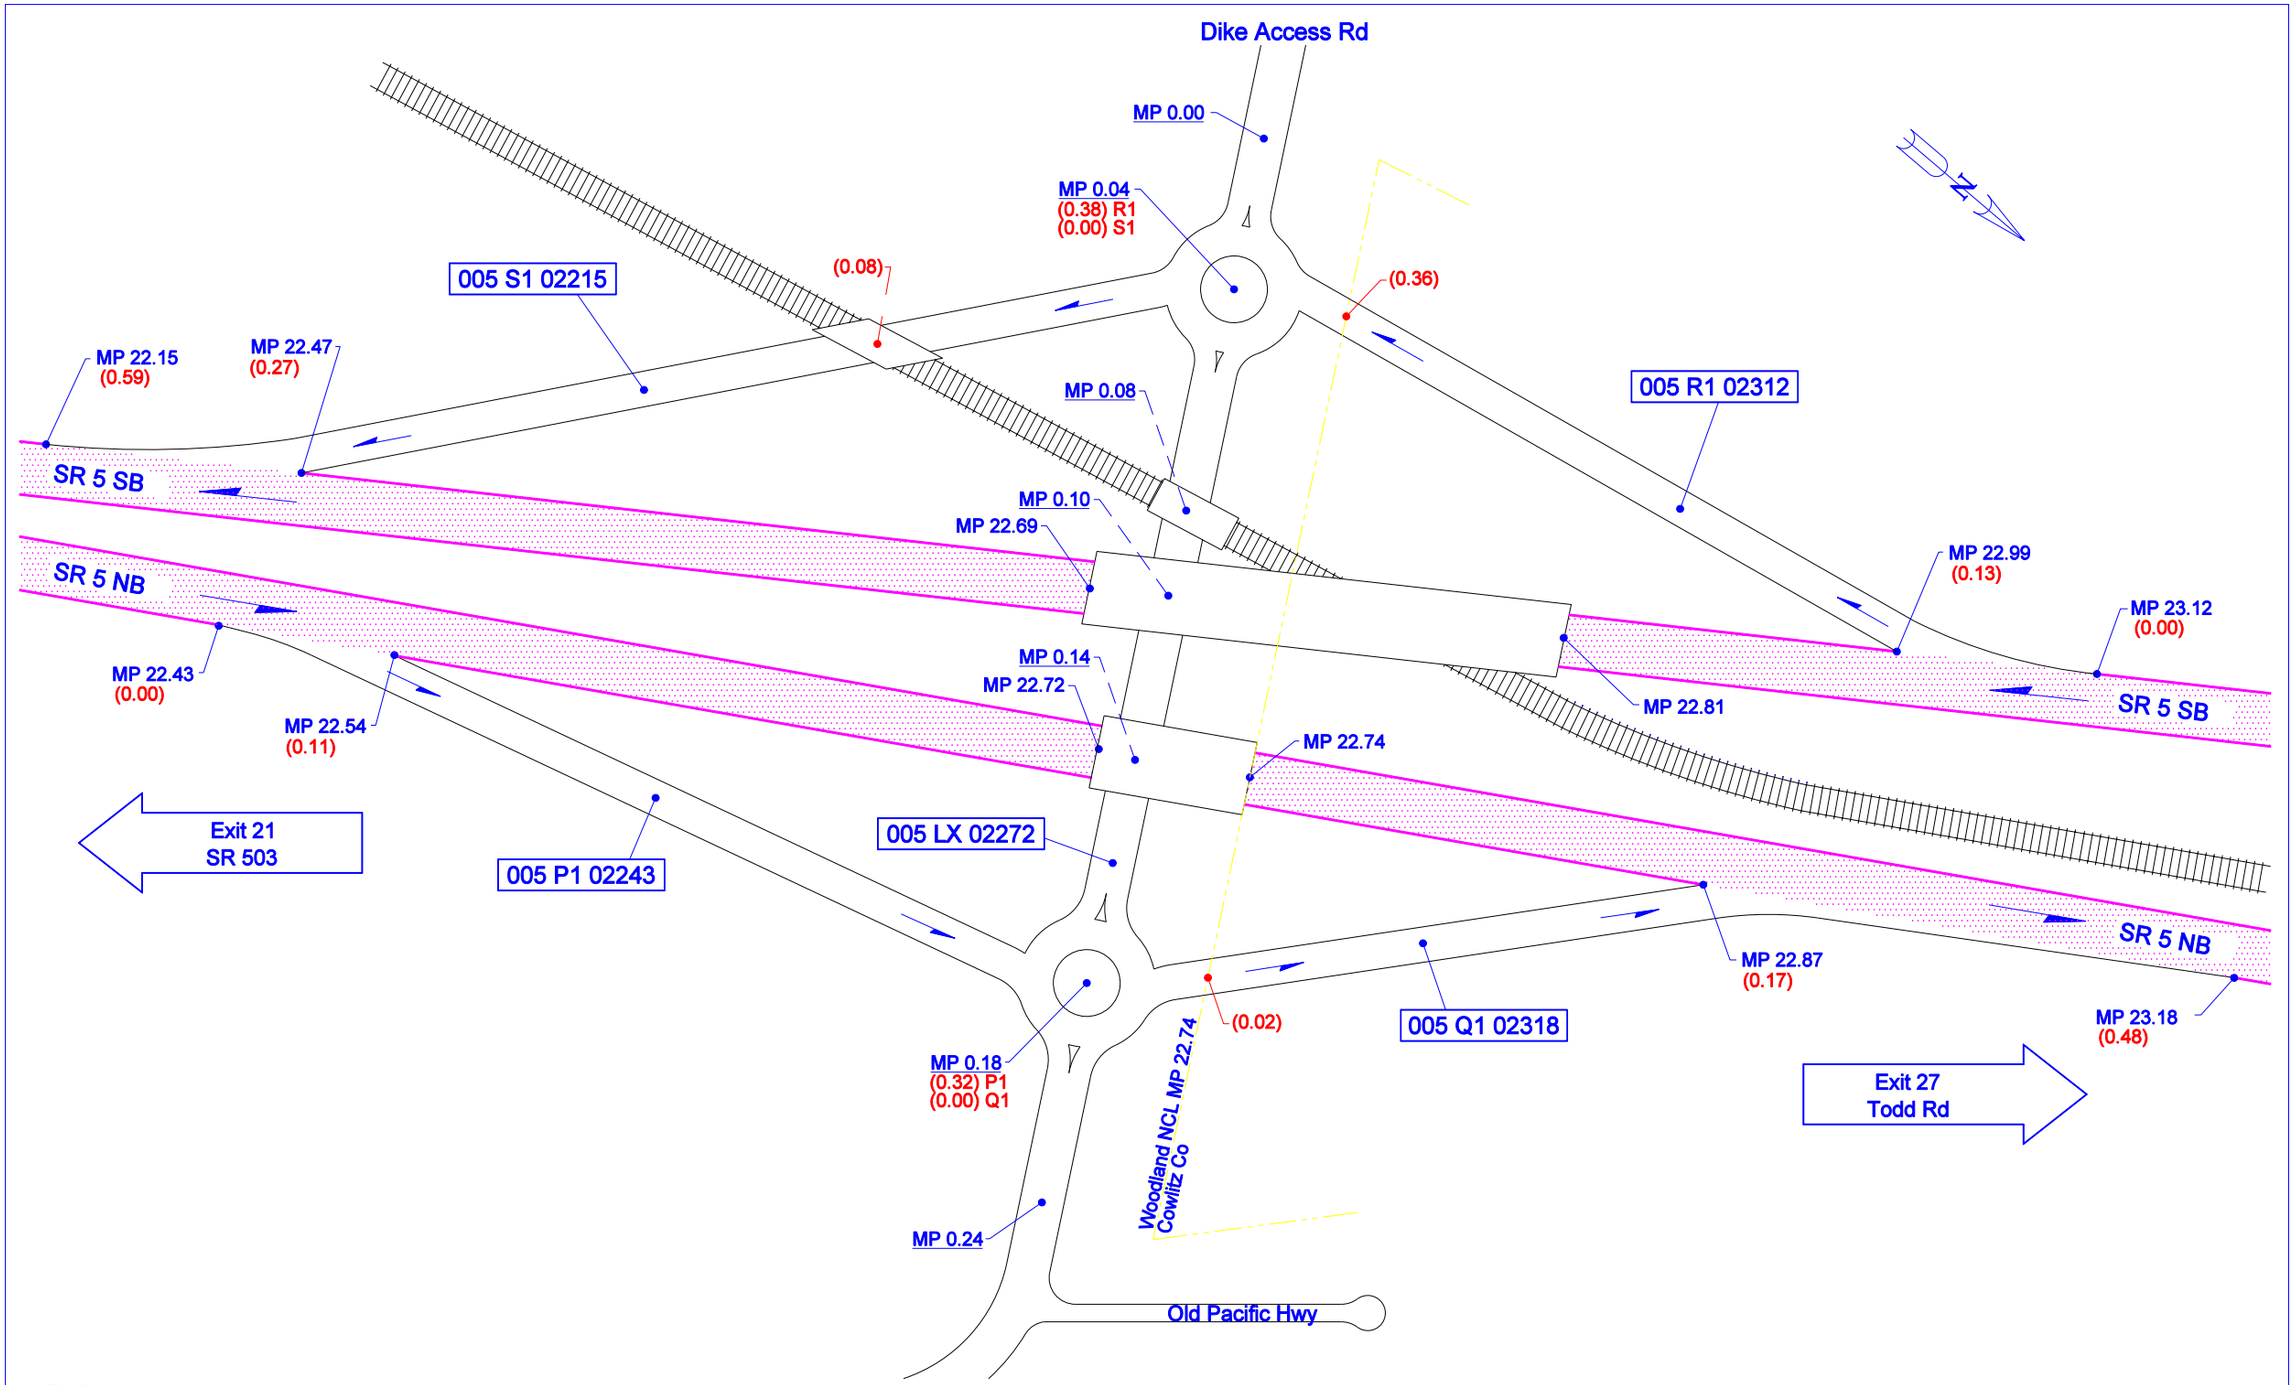

Not To Scale

10/12/2011	KLK	WSDOT SOUTHWEST REGION	WOODLAND, COWLITZ COUNTY	JUNCTION DIKE ACCESS RD	SR 5 - EXIT 22