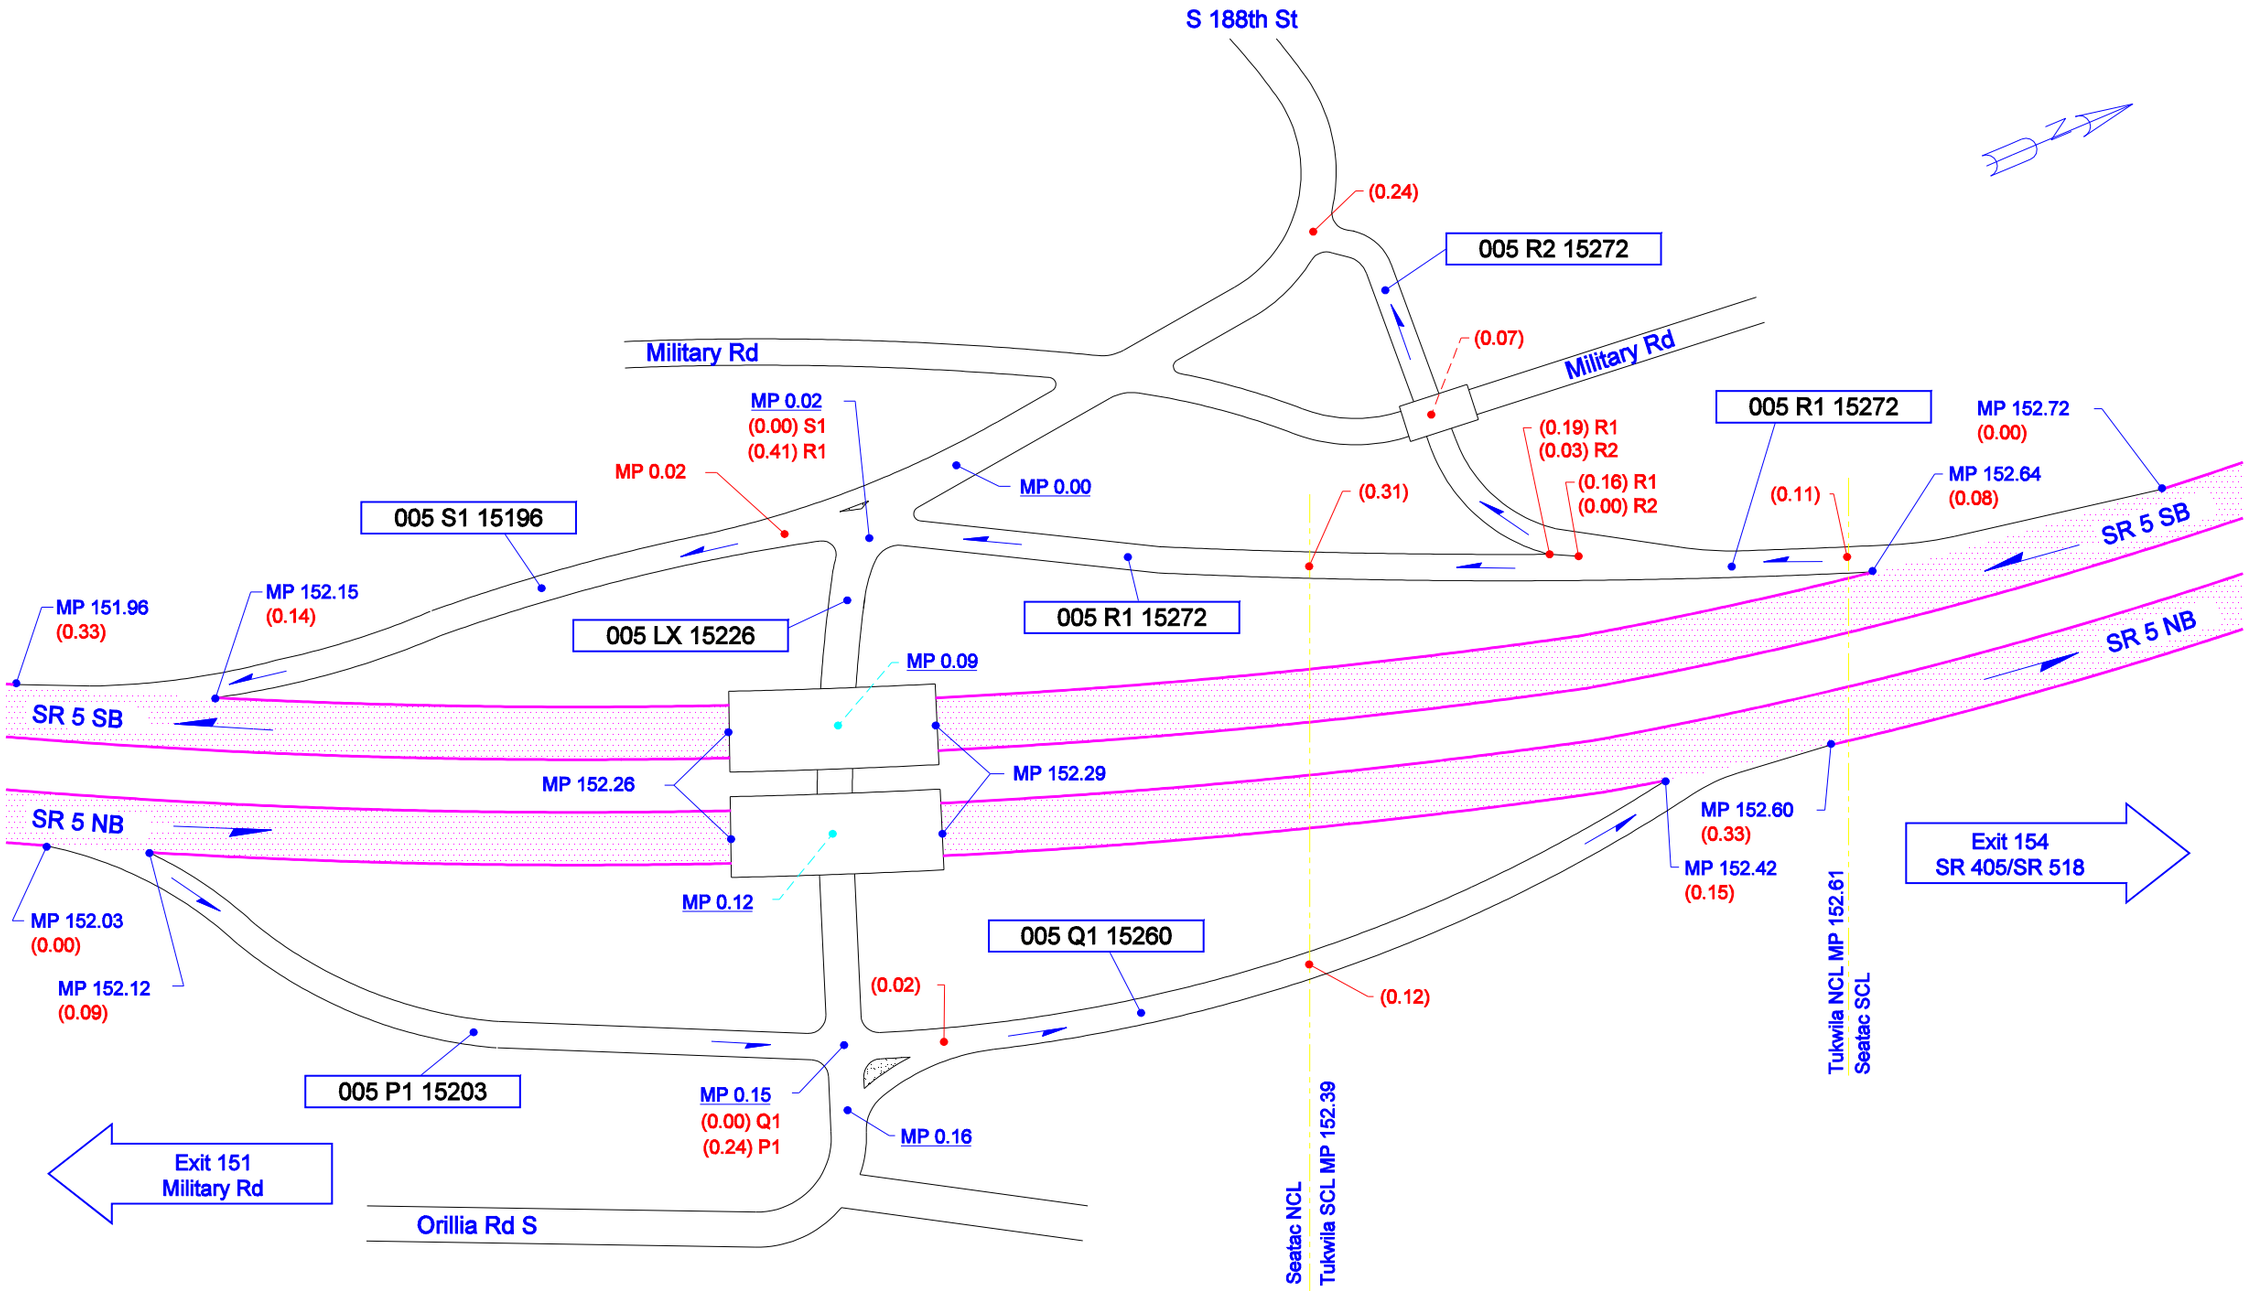

Not To Scale

04/21/2006	KLK	WSDOT NORTHWEST REGION	SEATAC/TUKWILA, KING COUNTY	JUNCTION S. 188TH ST	SR 5 - EXIT 152