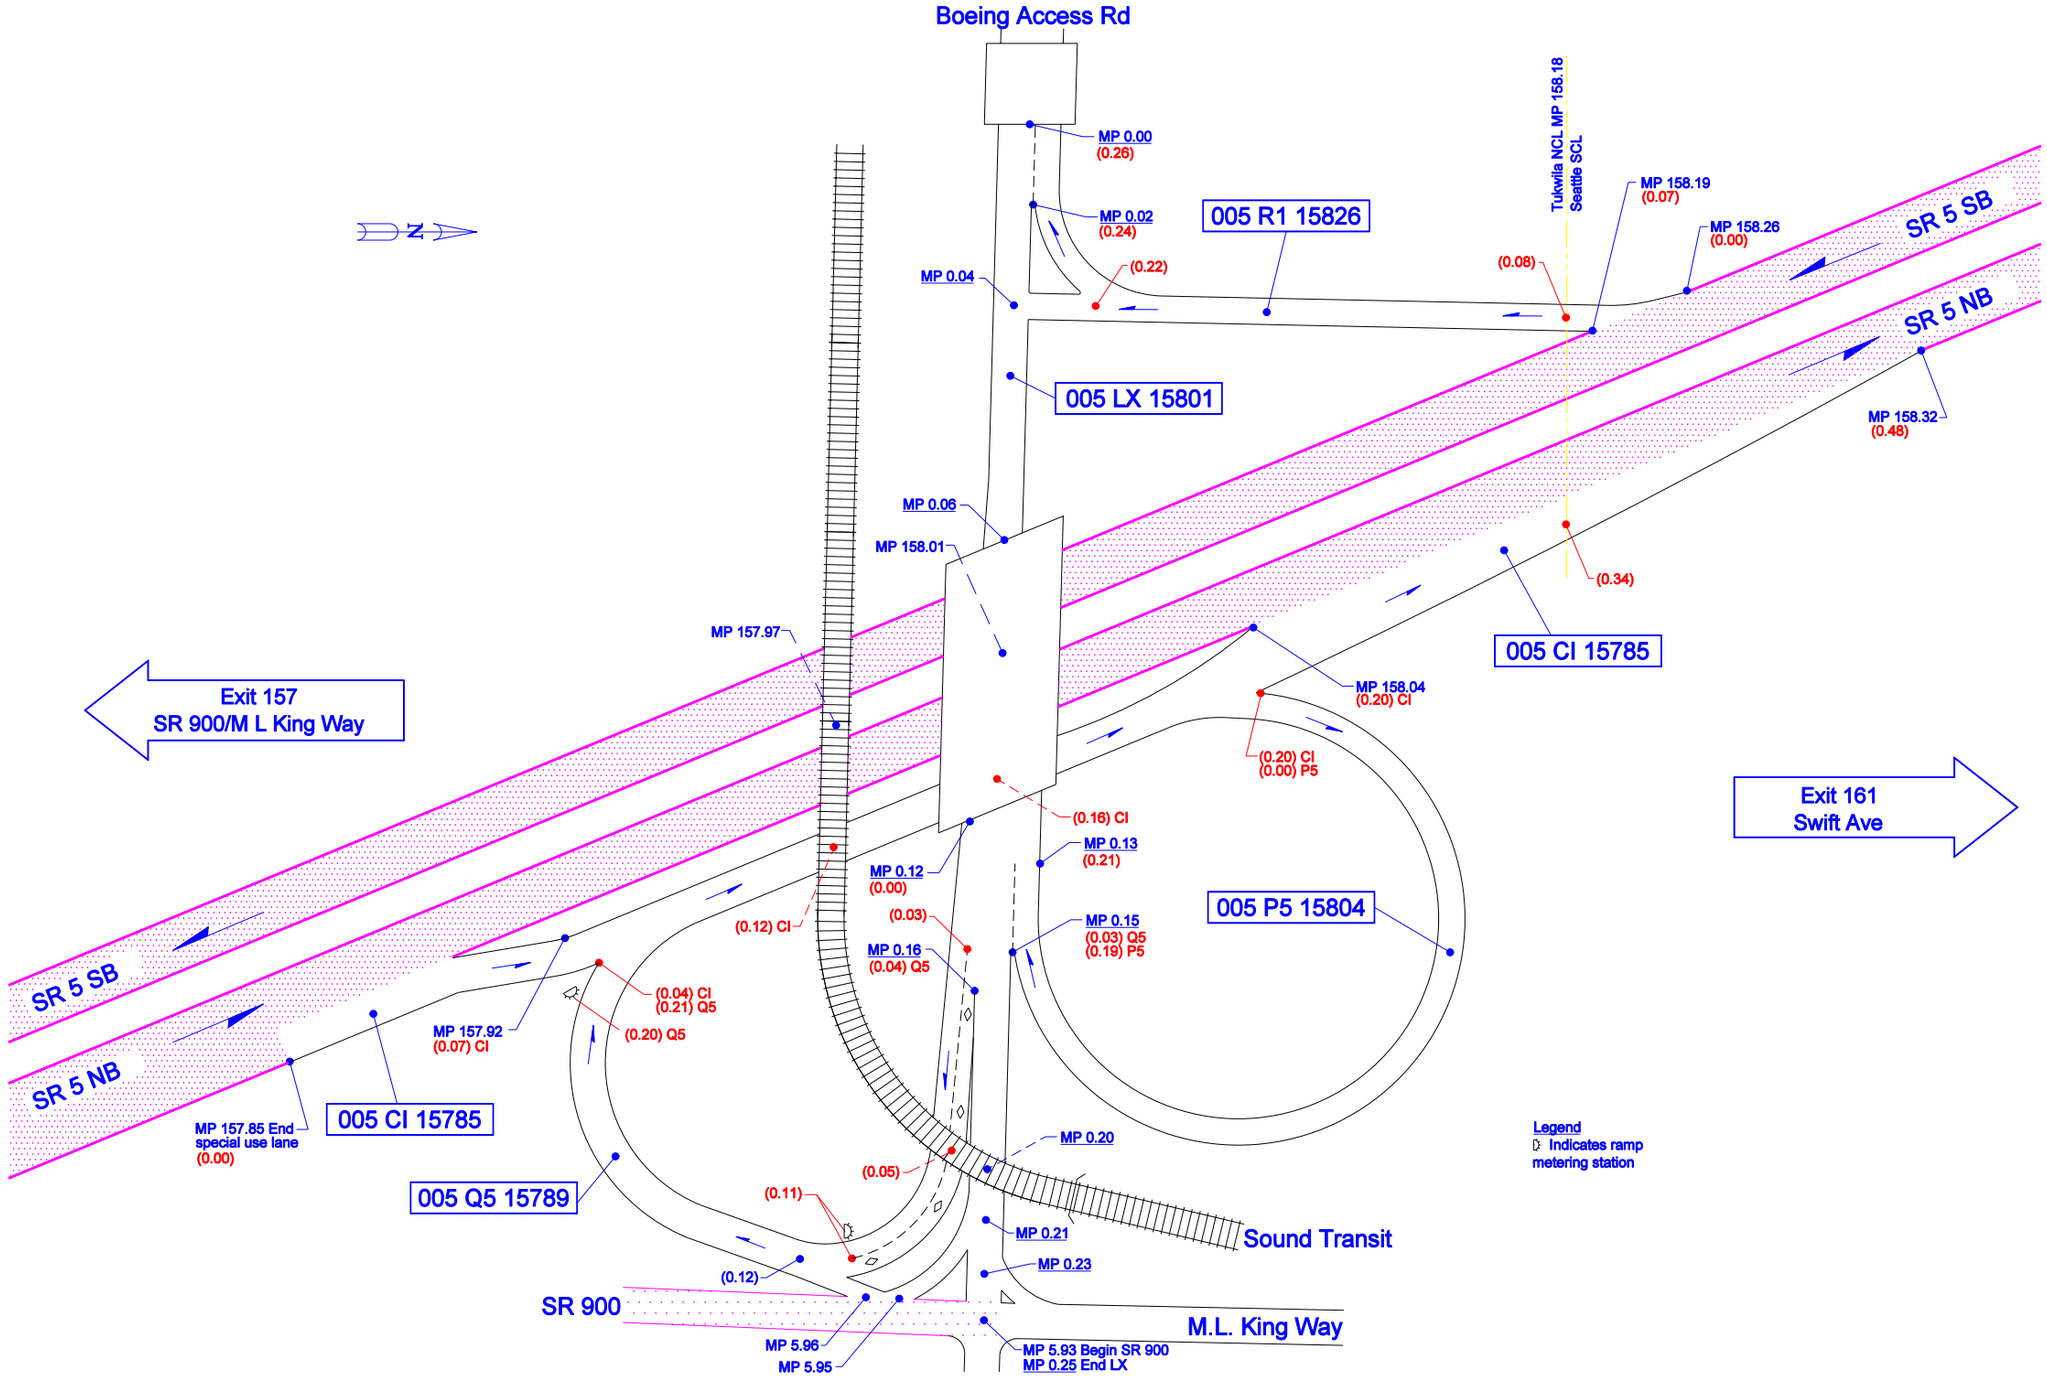

Not To Scale

10/06/2011	KLK	WSDOT NORTHWEST REGION	TUKWILA/SEATTLE, KING COUNTY	JUNCTION BOEING ACCESS RD	SR 5 - EXIT 158