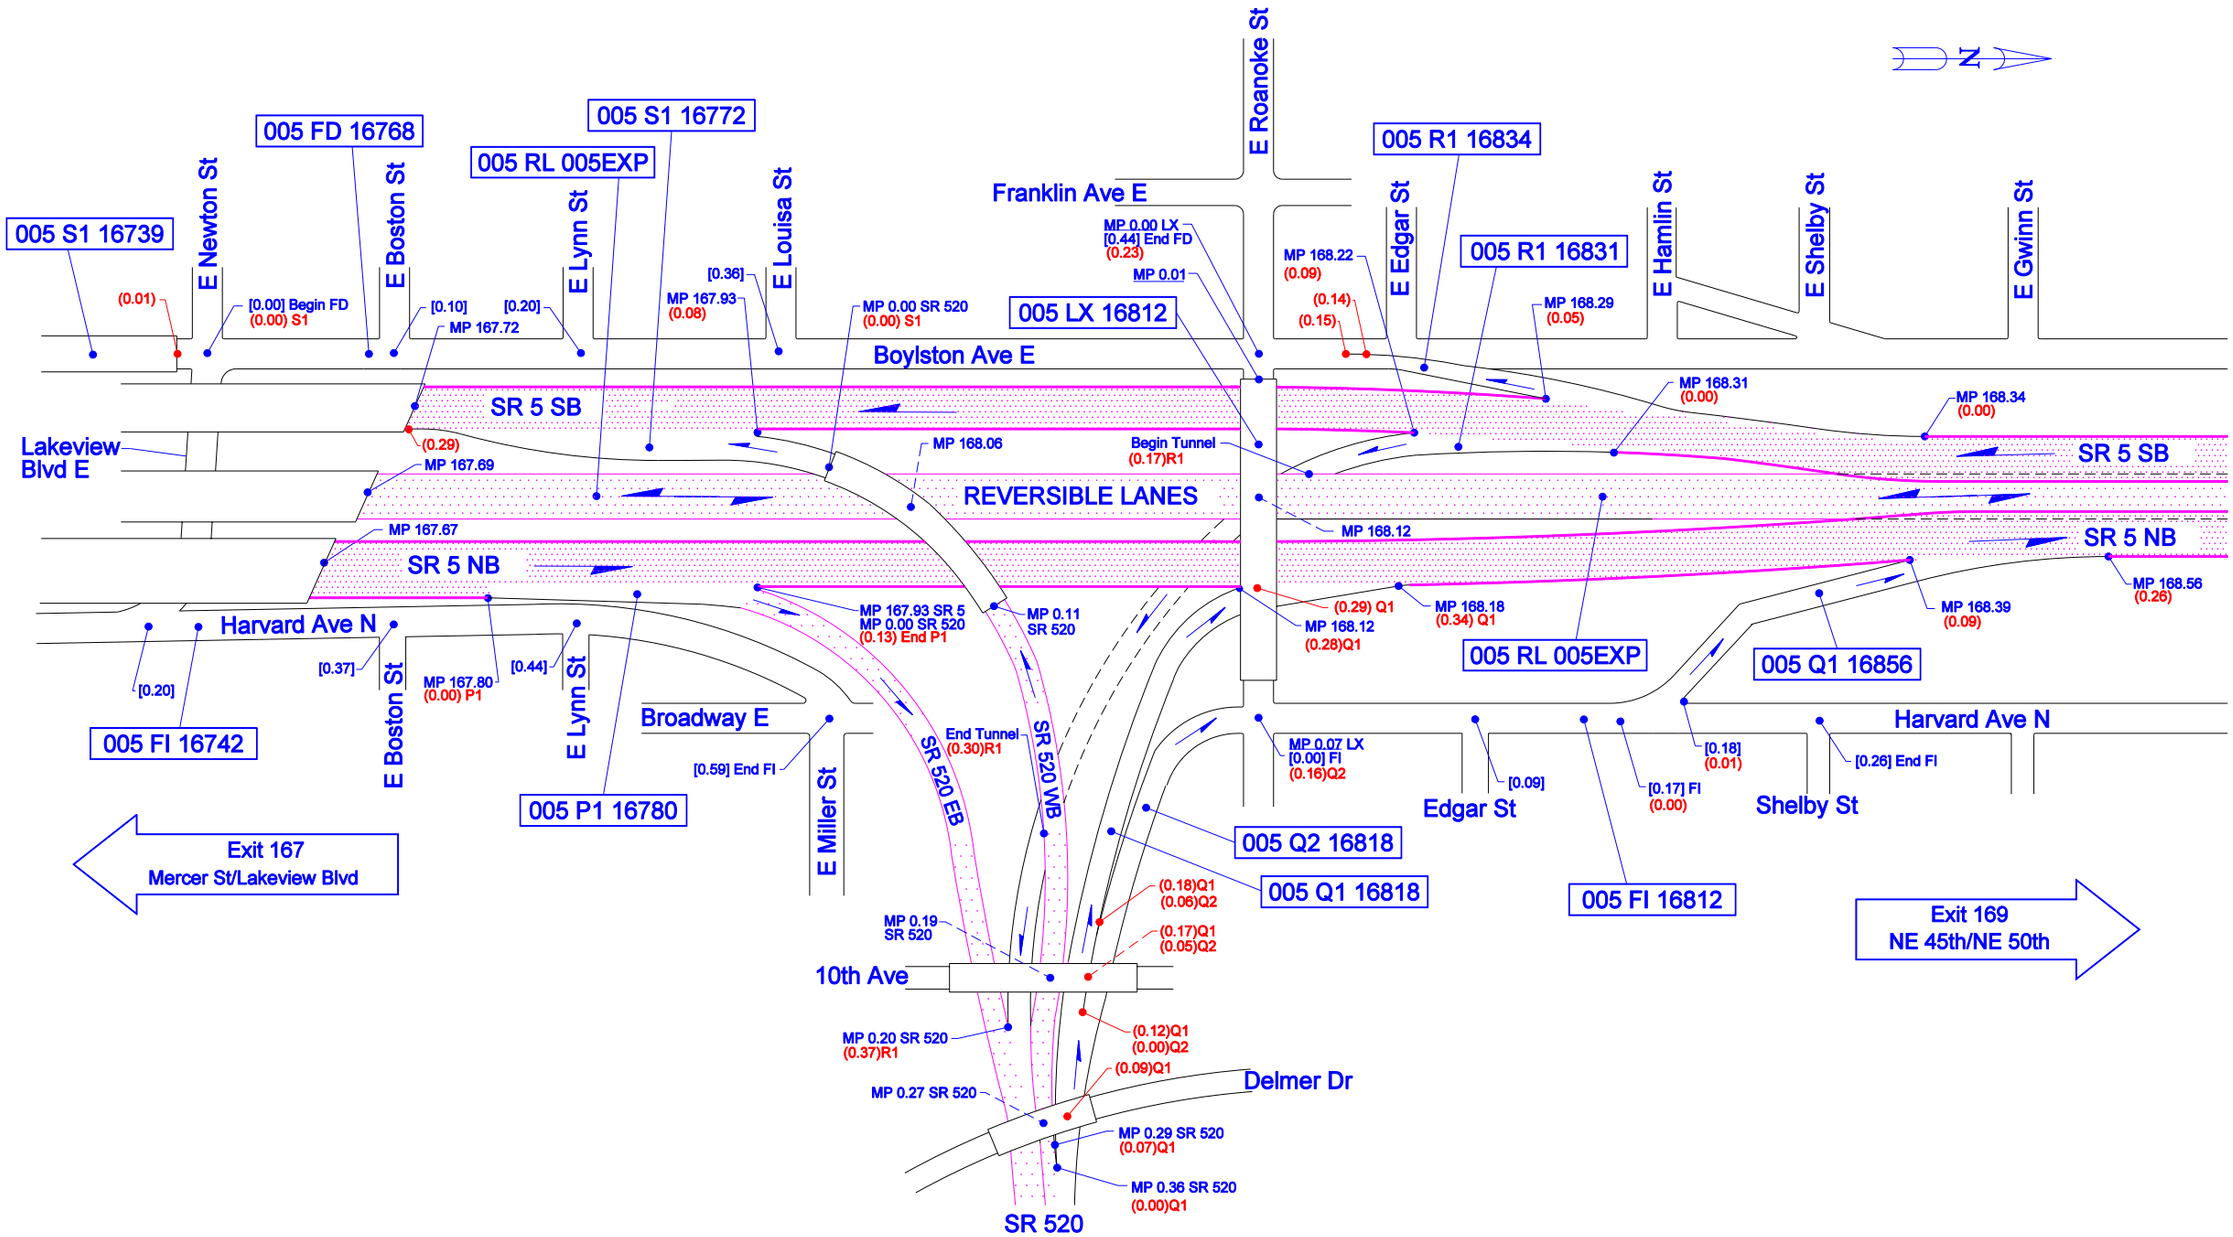


Not To Scale

| 12/07/2010 | SLV | WSDOT NORTHWEST REGION | SEATTLE, KING COUNTY | SR 520/ROANOKE ST/BOYLSTON AVE | SR 5 - EXIT 168A/B |
|---|---|---|---|---|---|