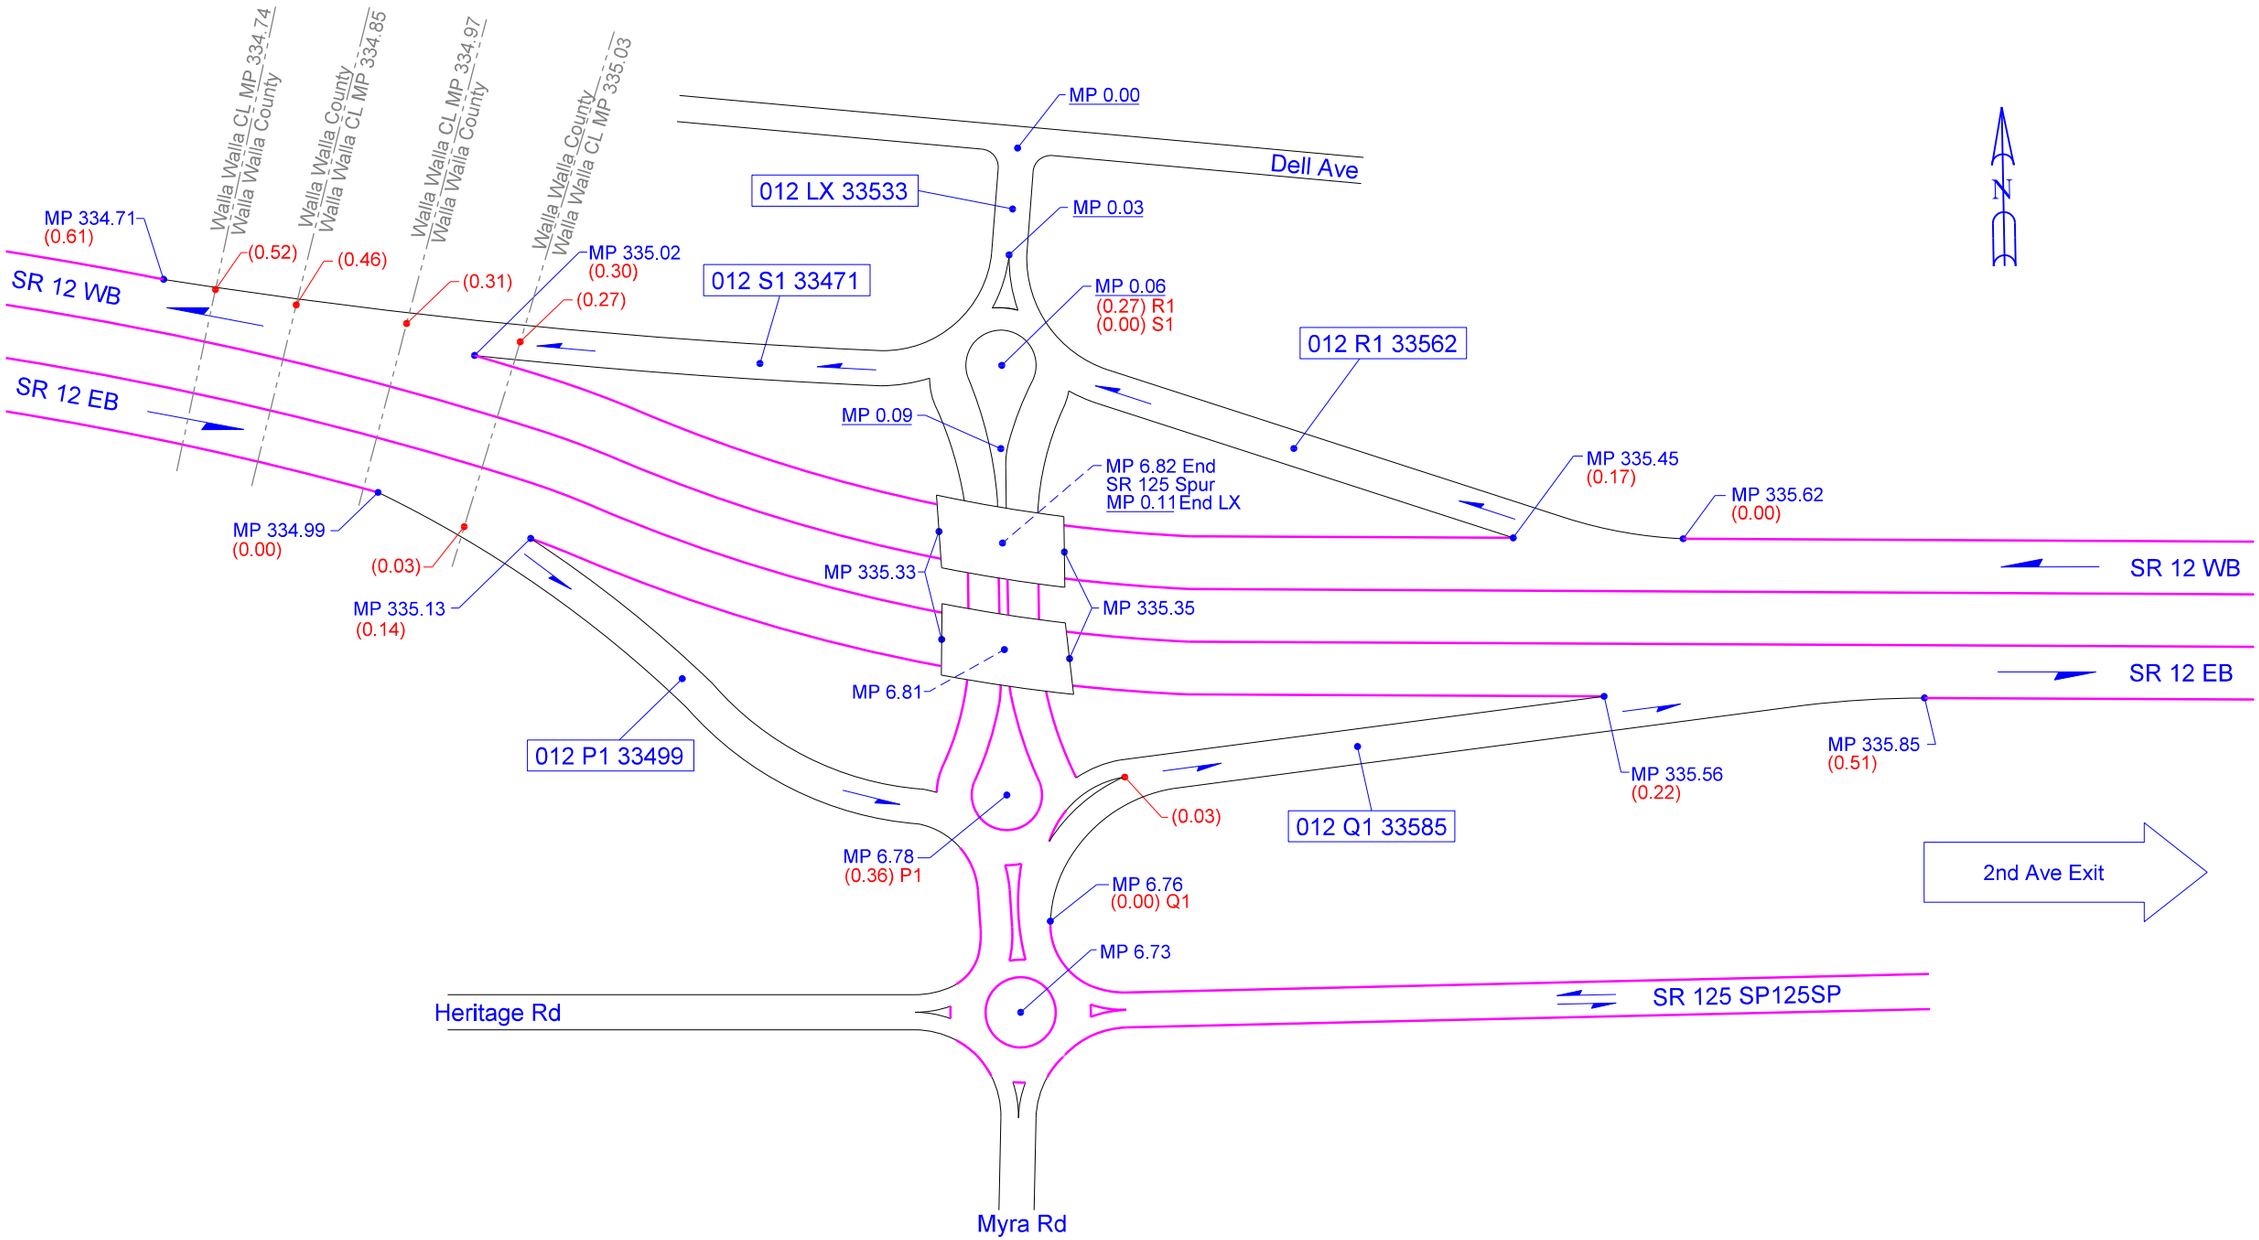

Not To Scale

10/03/2017	KWP	WSDOT SOUTH CENTRAL REGION	WALLA WALLA, WALLA WALLA COUNTY	JUNCTION SR 125 SP 125SP/MYRA RD	SR 12