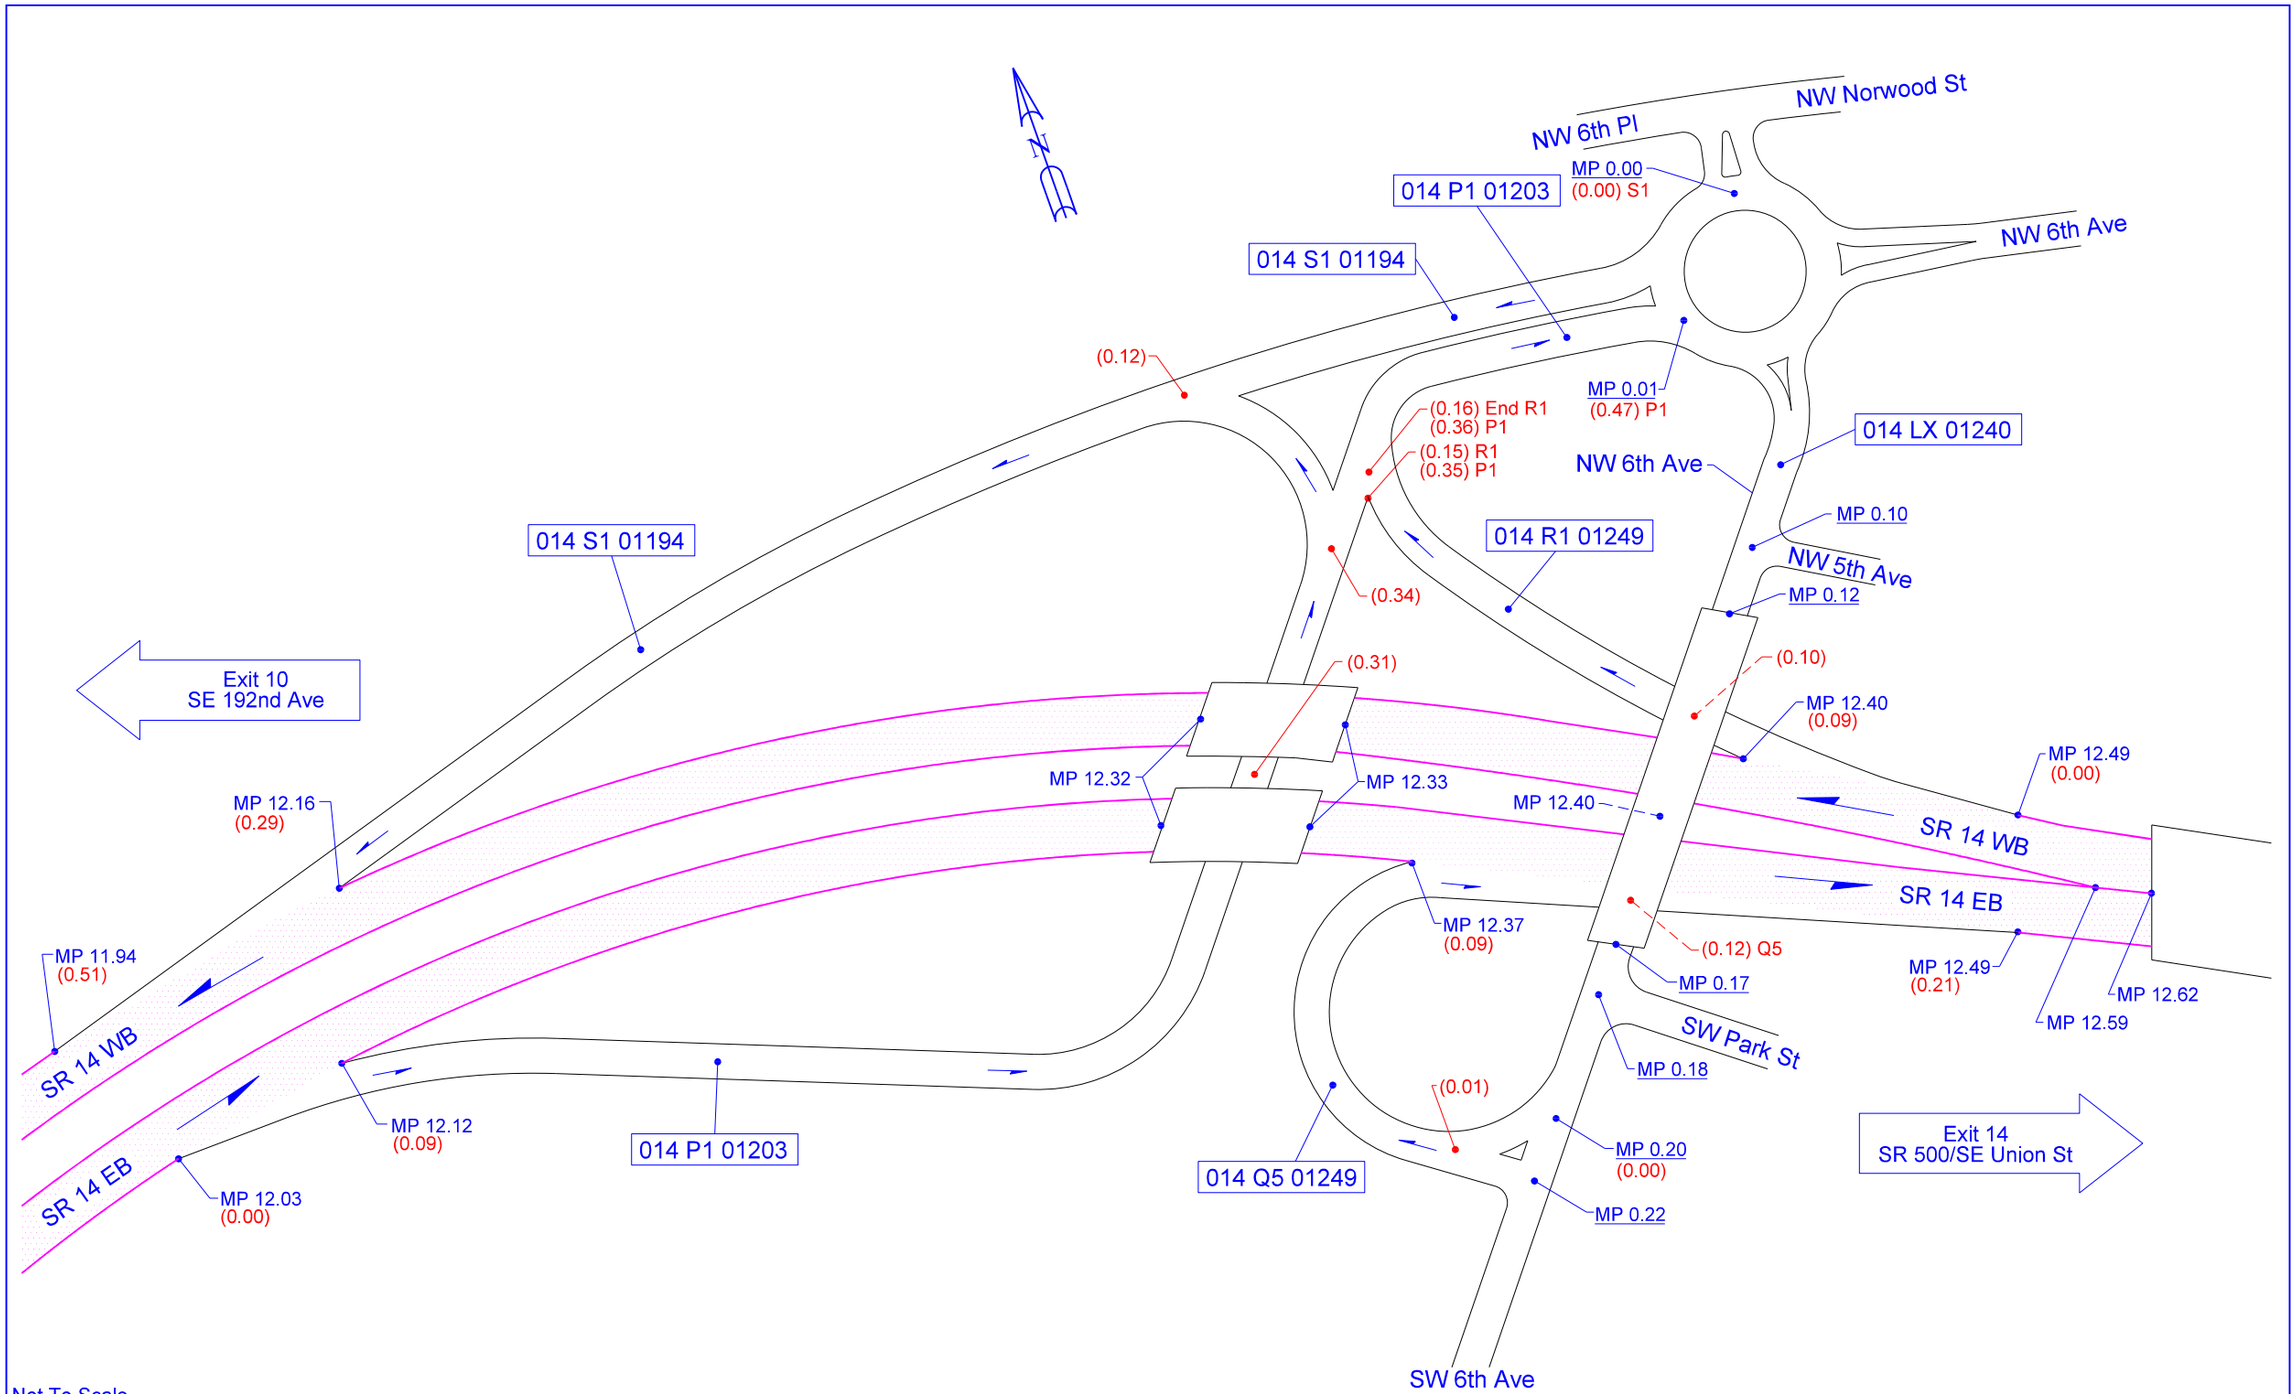


Not To Scale

| | | | | | |
|---|---|---|---|---|---|
| 09/18/2017 | KLK | WSDOT SOUTHWEST REGION | CAMAS, CLARK COUNTY | JUNCTION NW 6TH AVE/SW 6TH AVE | SR 14 - EXIT 12 |