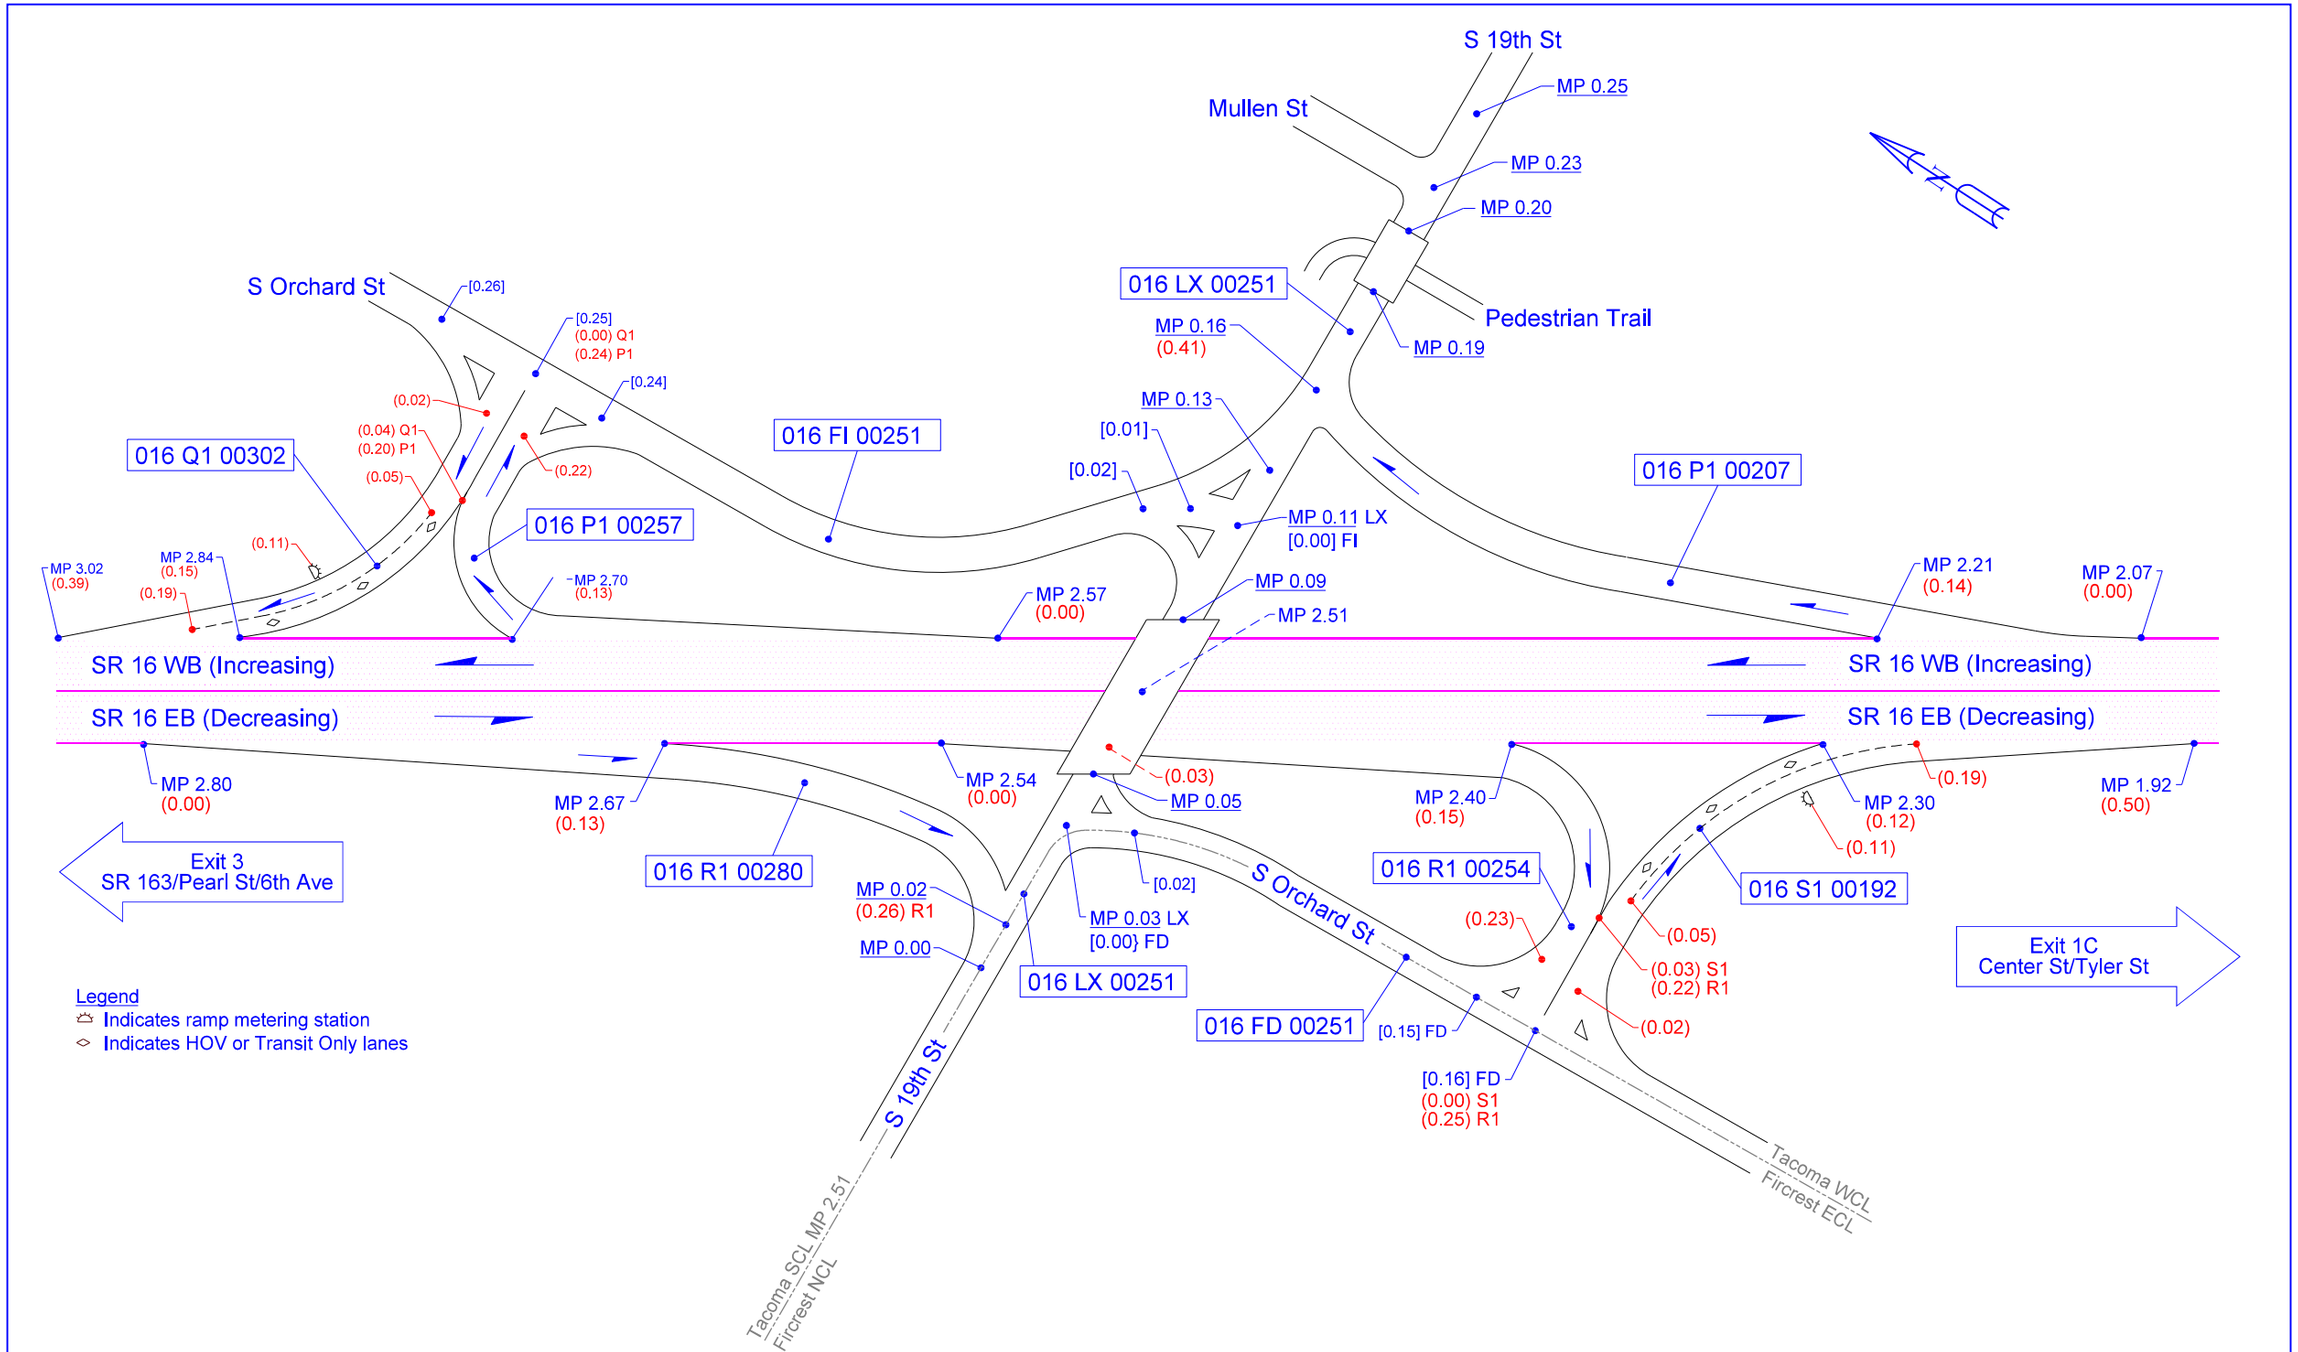

Not To Scale

08/31/2016	KLK	WSDOT OLYMPIC REGION	TACOMA, PIERCE COUNTY	JUNCTION S 19TH ST/ORCHARD ST

SR 16 - EXIT 2A/2B