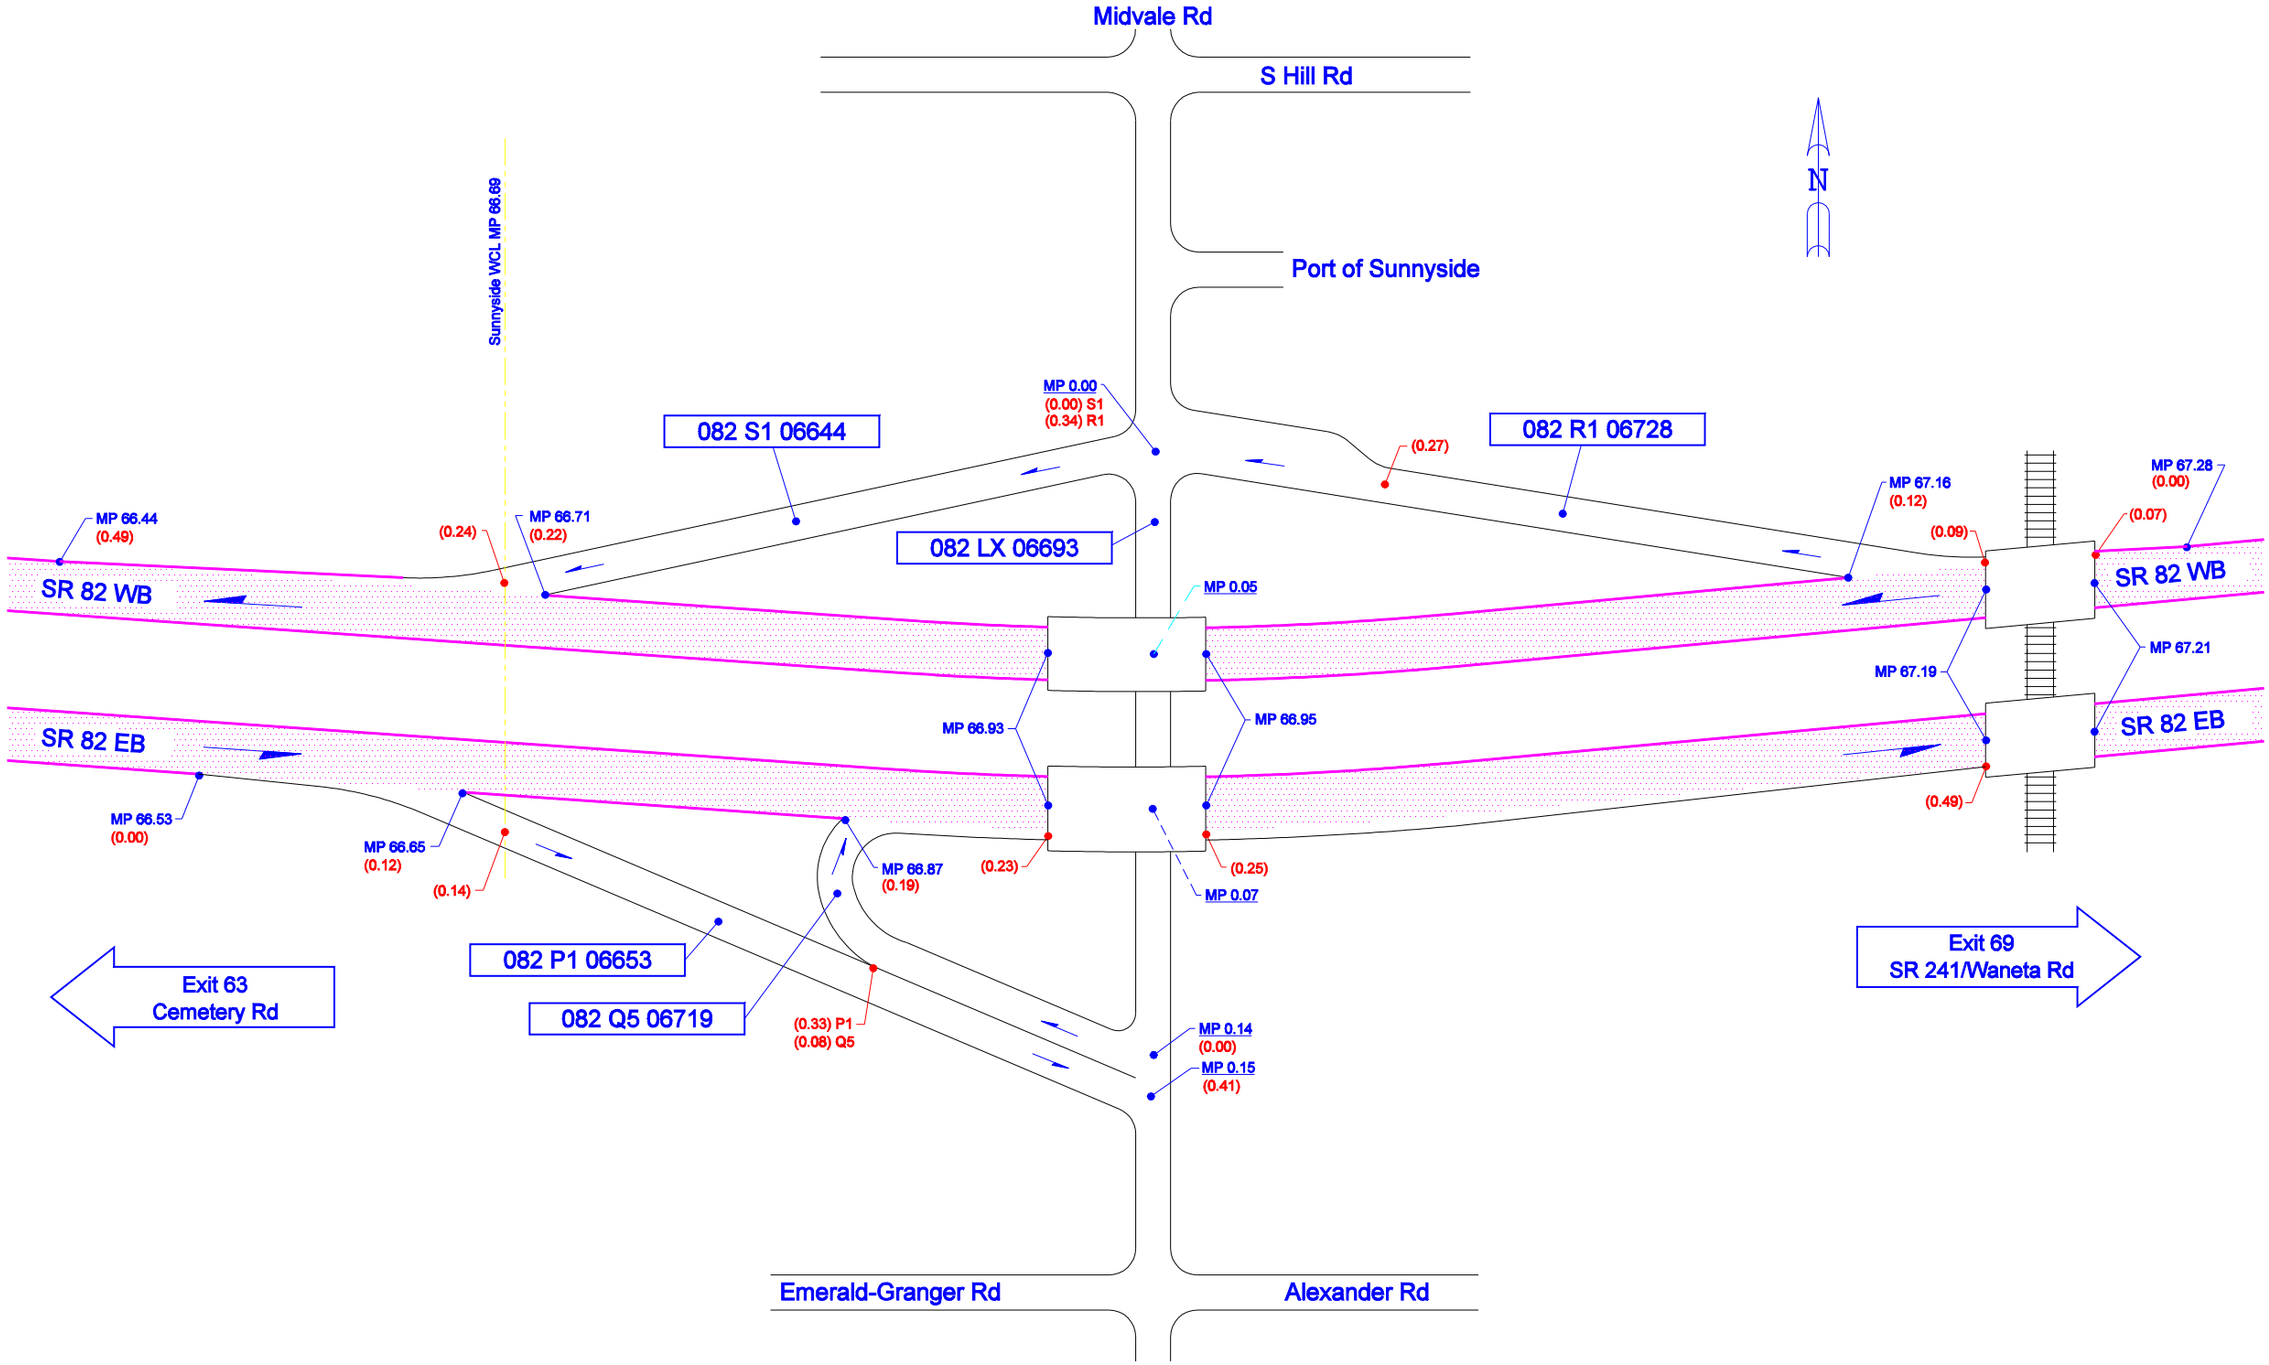

Not To Scale

02/09/2007	KLK	WSDOT SOUTH CENTRAL REGION	SUNNYSIDE, YAKIMA COUNTY	JUNCTION MIDVALE RD	SR 82 - EXIT 67