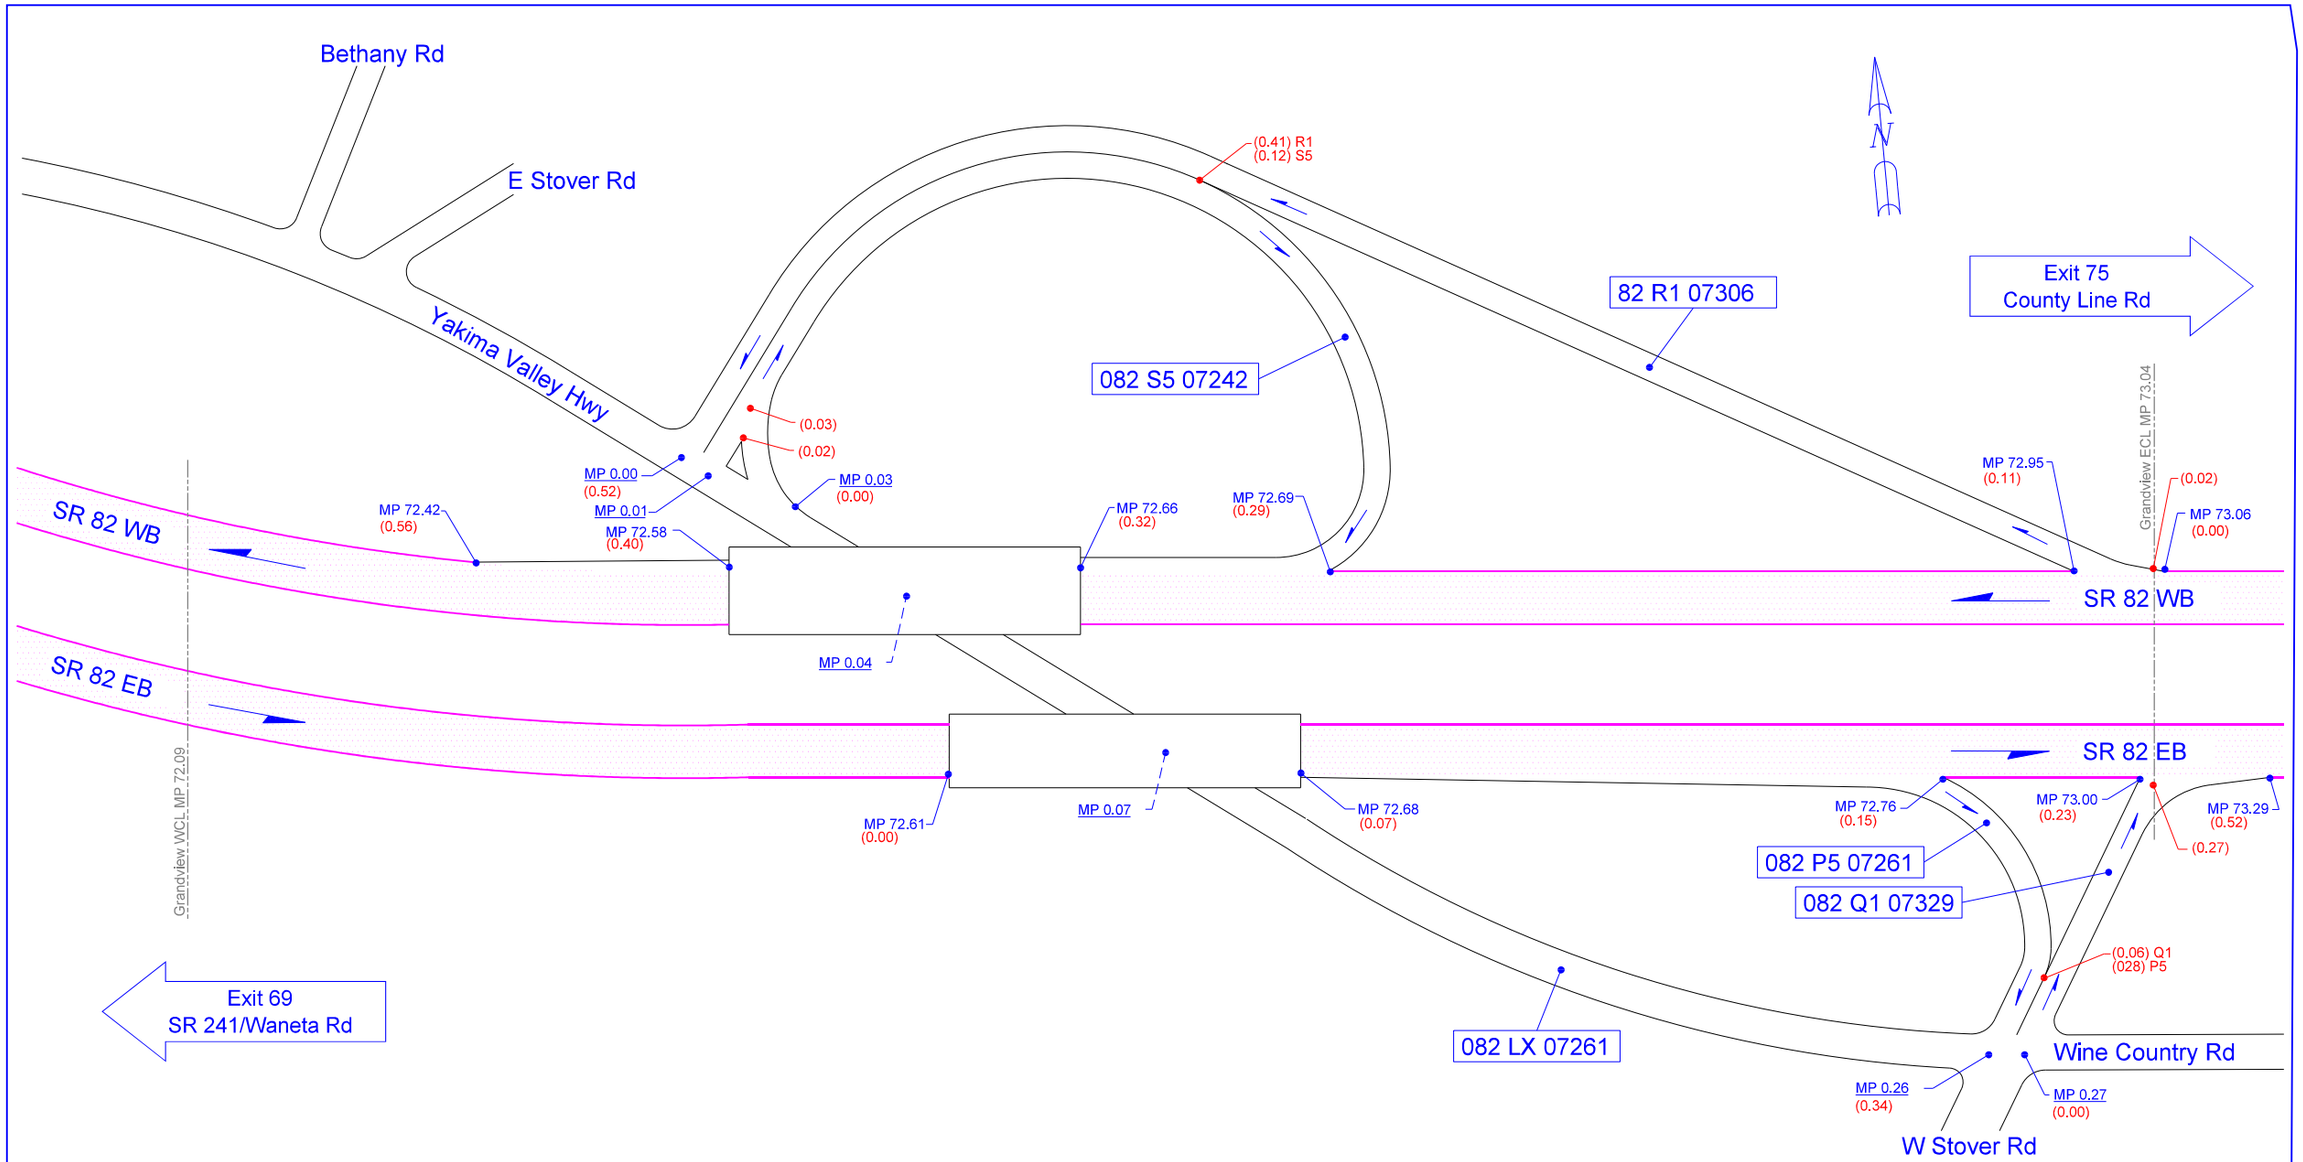

Not To Scale

12/21/2015	KLK	WSDOT SOUTH CENTRAL REGION	GRANDVIEW, YAKIMA COUNTY	JUNCTION YAKIMA VALLEY HWY/W STOVER RD	SR 82 - EXIT 73