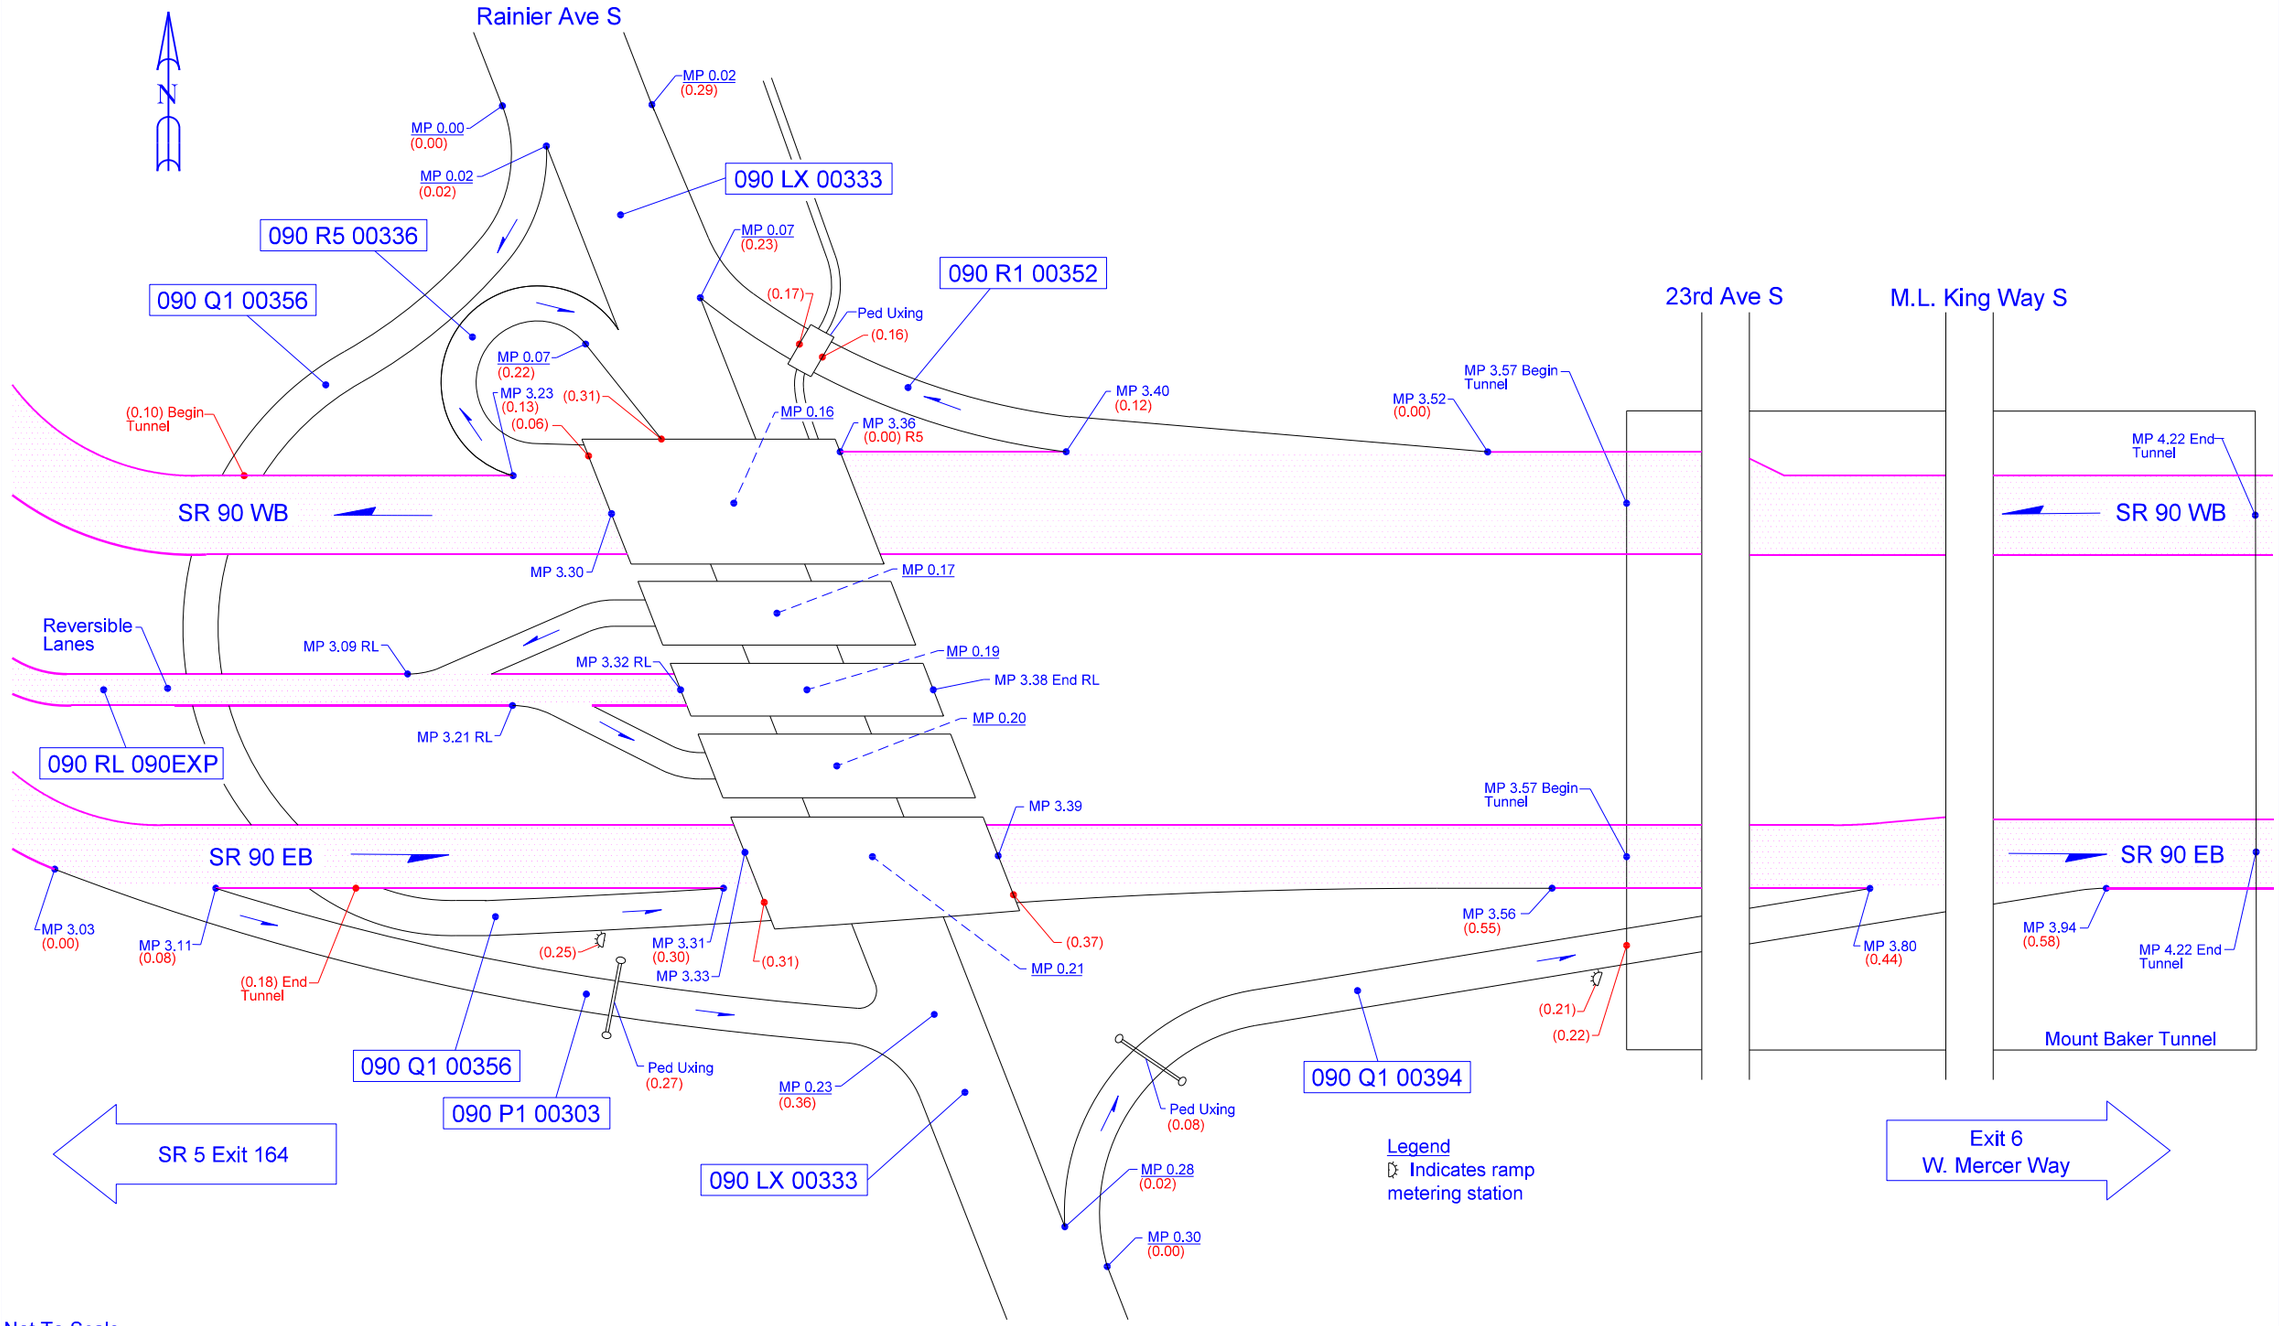

Not To Scale

10/18/2017	KWP	WSDOT NORTHWEST REGION	SEATTLE, KING COUNTY	JUNCTION RAINIER AVE S	SR 90 - EXIT 3