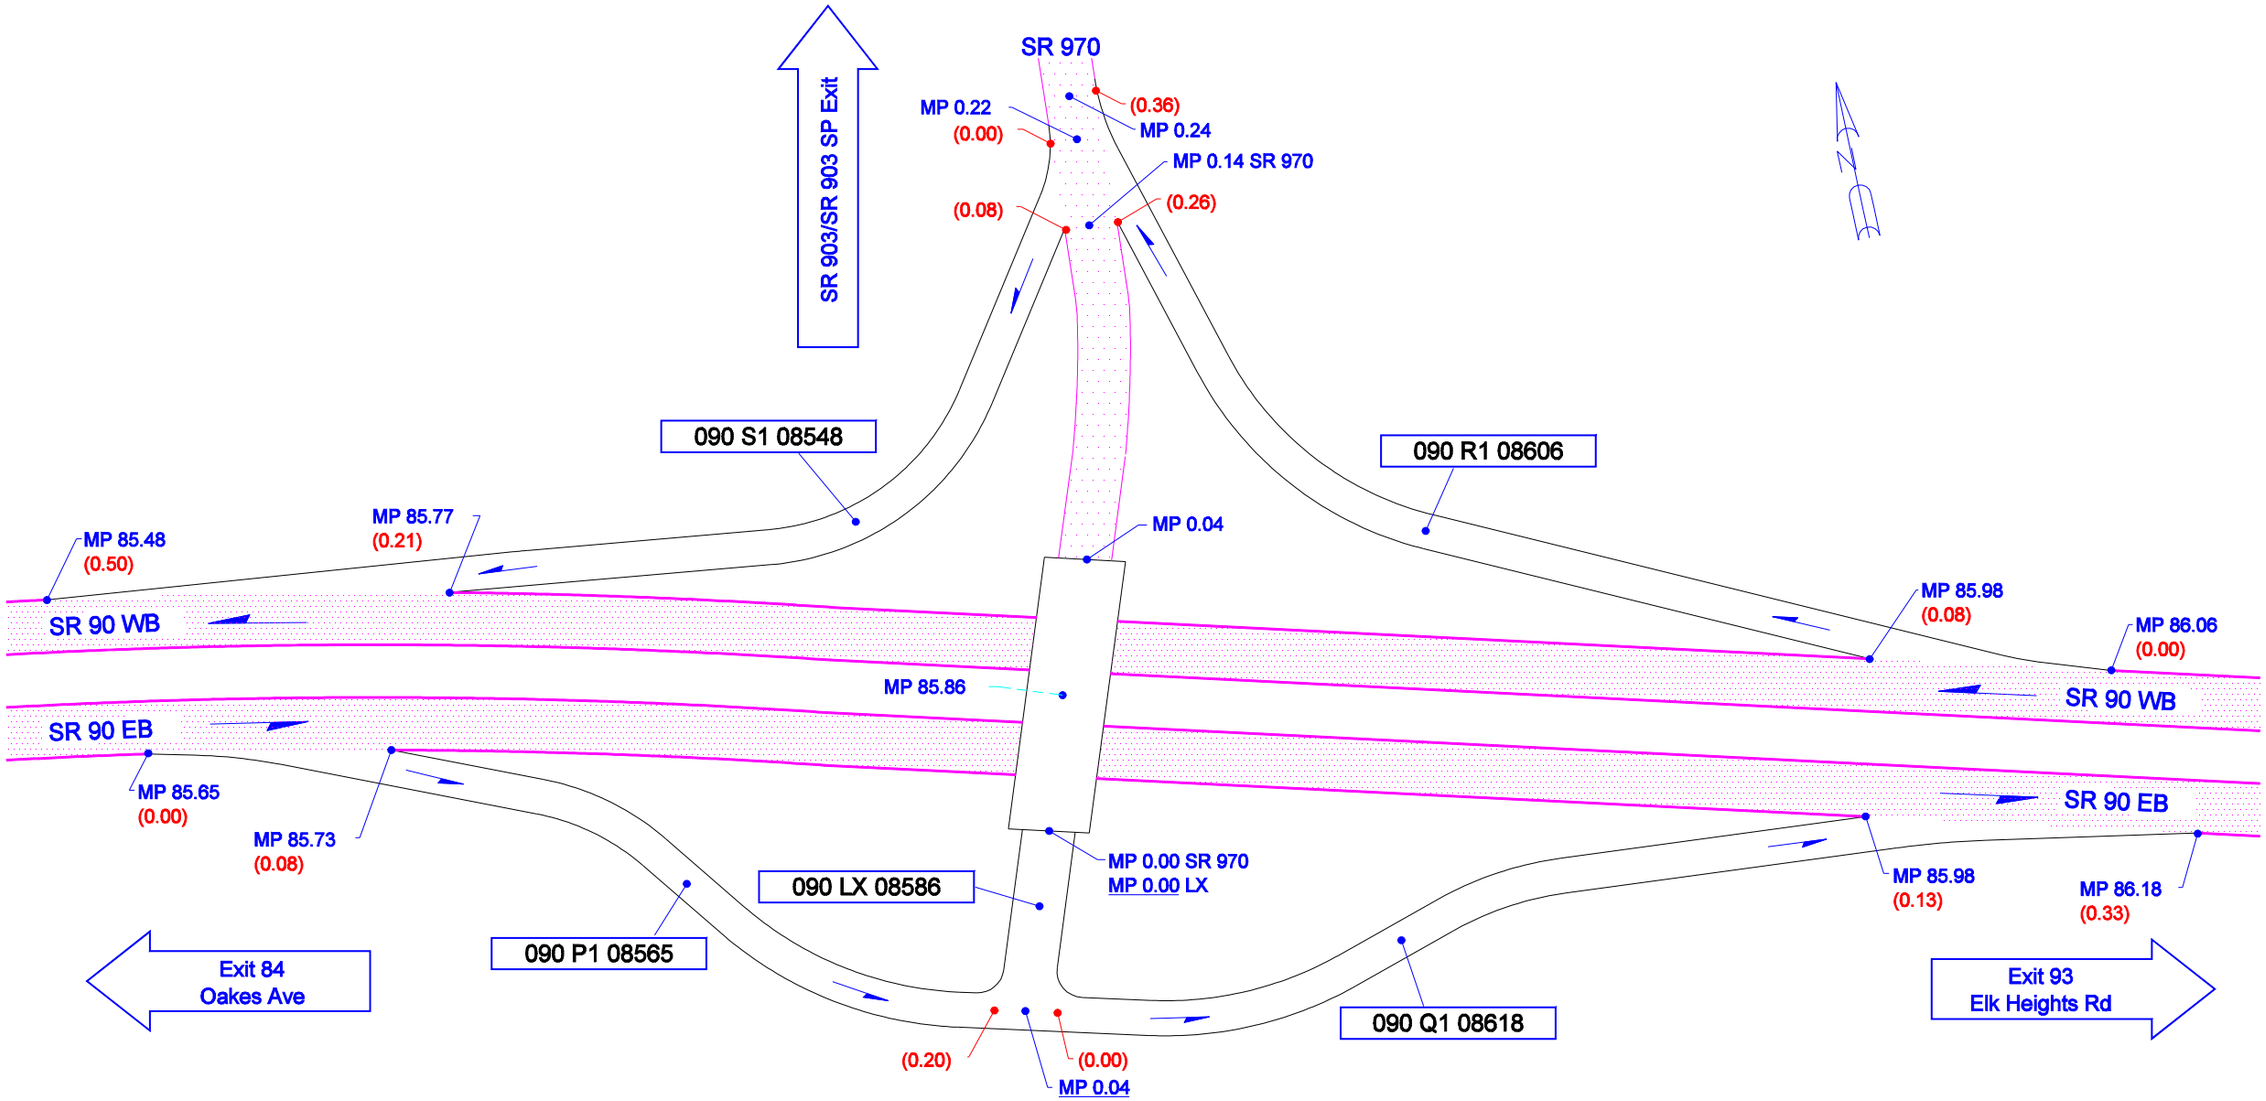

Not To Scale

03/02/06	KLK	WSDOT SOUTH CENTRAL REGION	KITTITAS COUNTY	JUNCTION SR 970/WHITE RD	SR 90 - EXIT 85