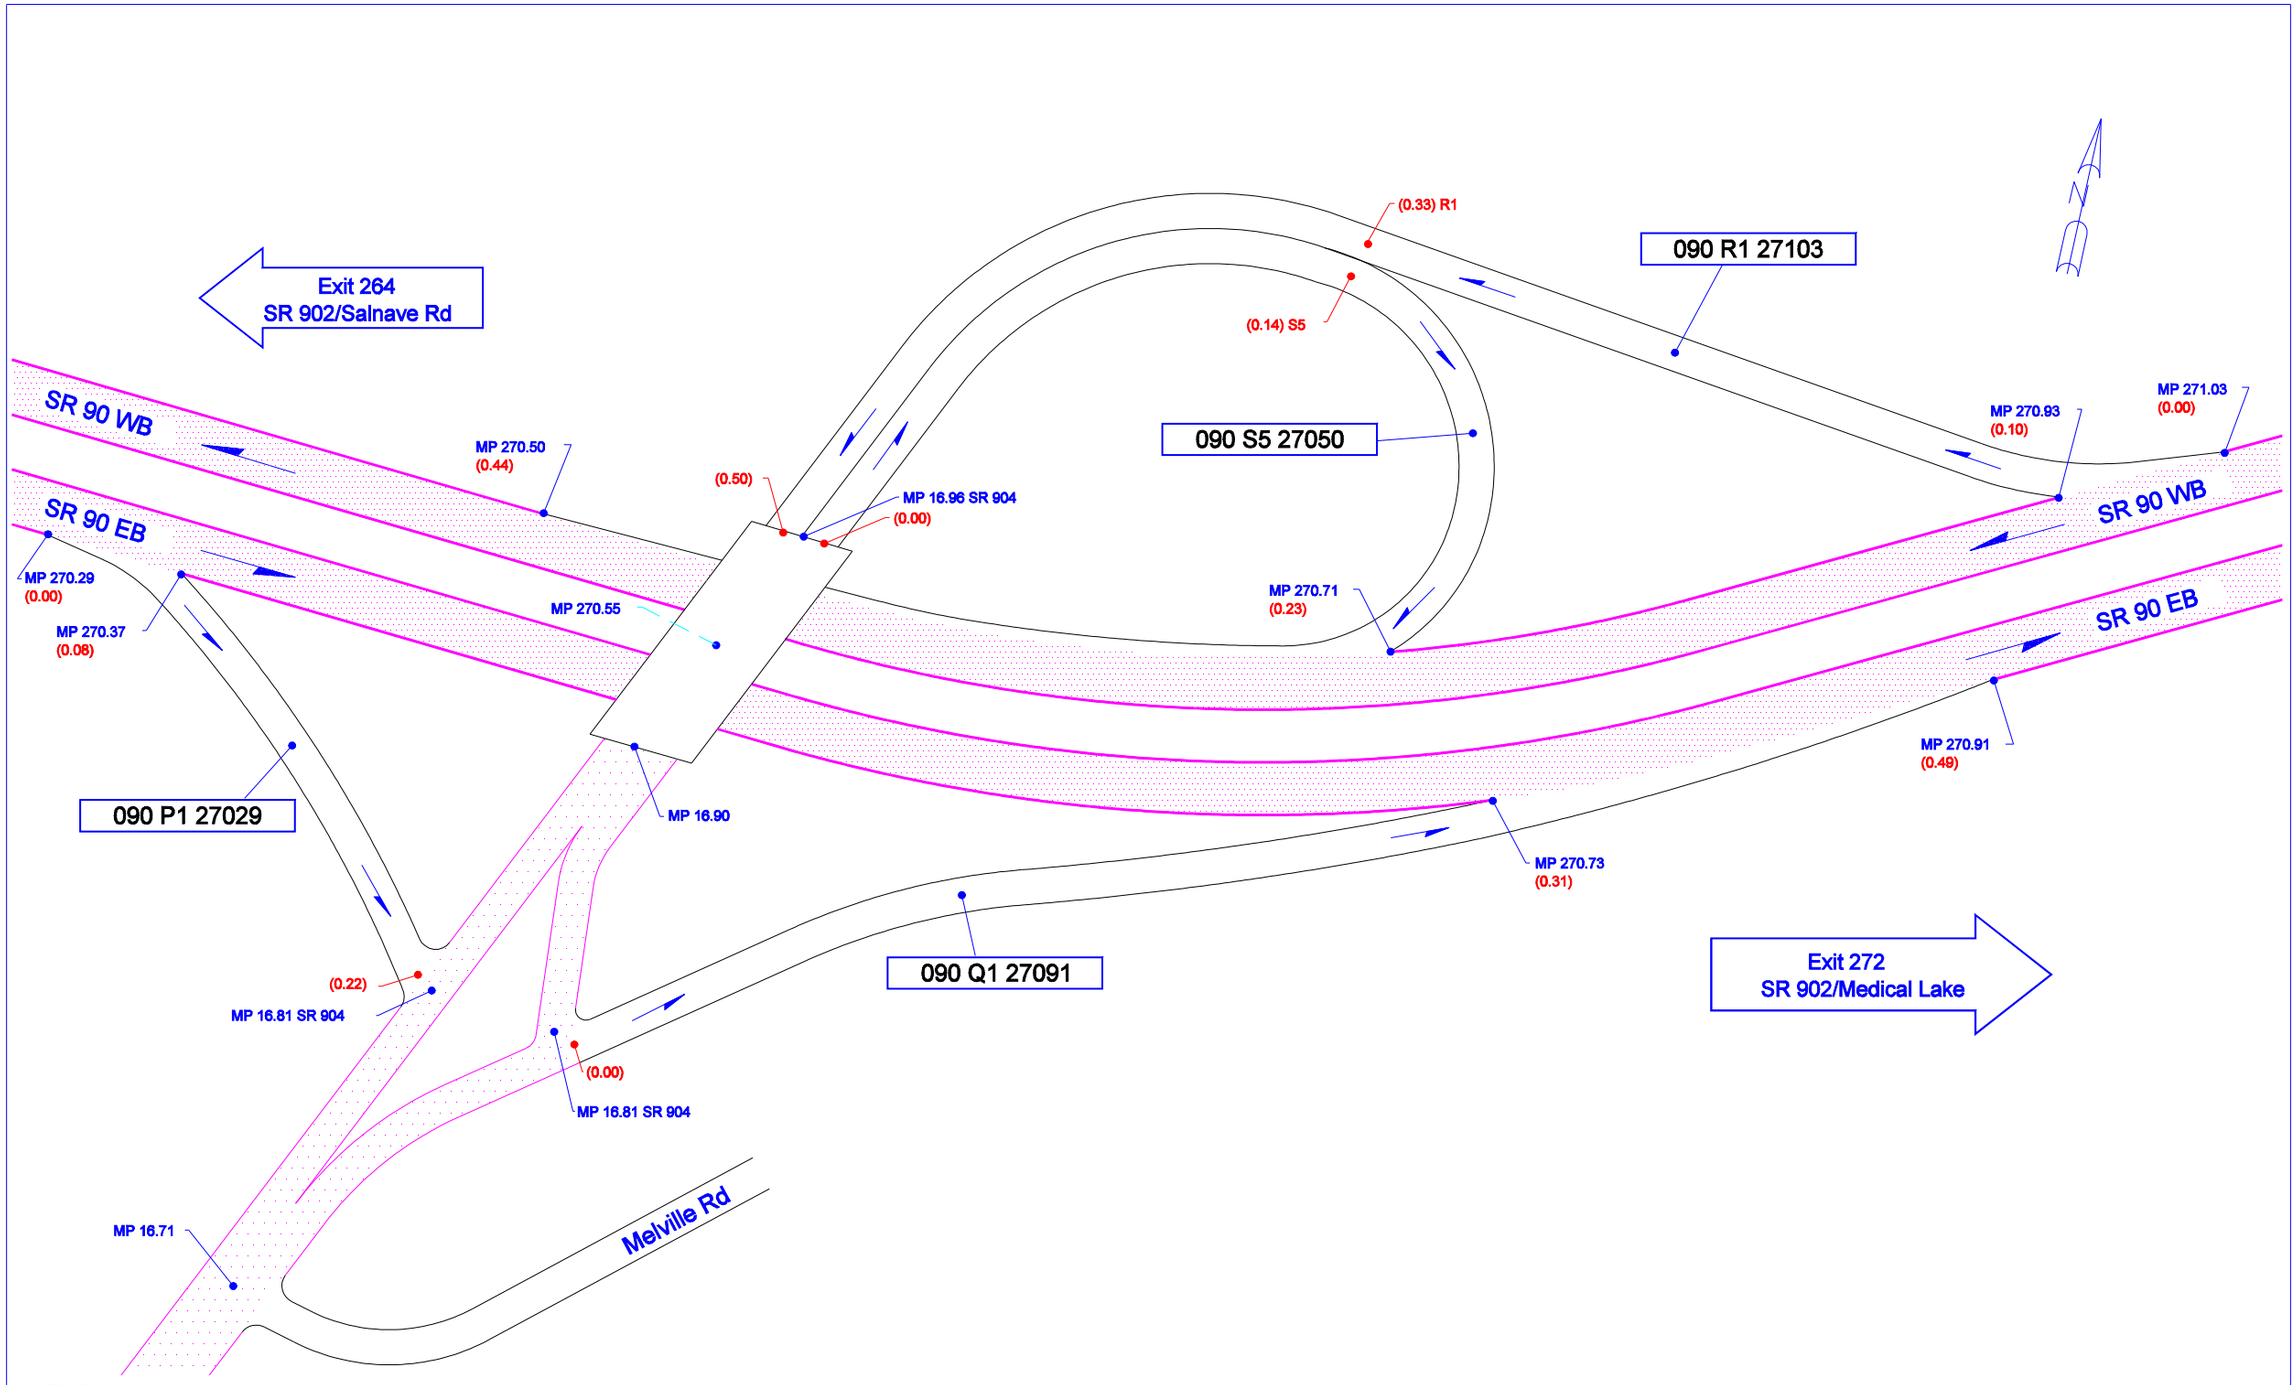

Not To Scale

10/2/2001	KLK	WSDOT EASTERN REGION	SPOKANE COUNTY	JCT SR 904/FOUR LAKES/CHENEY	SR 90 - EXIT 270