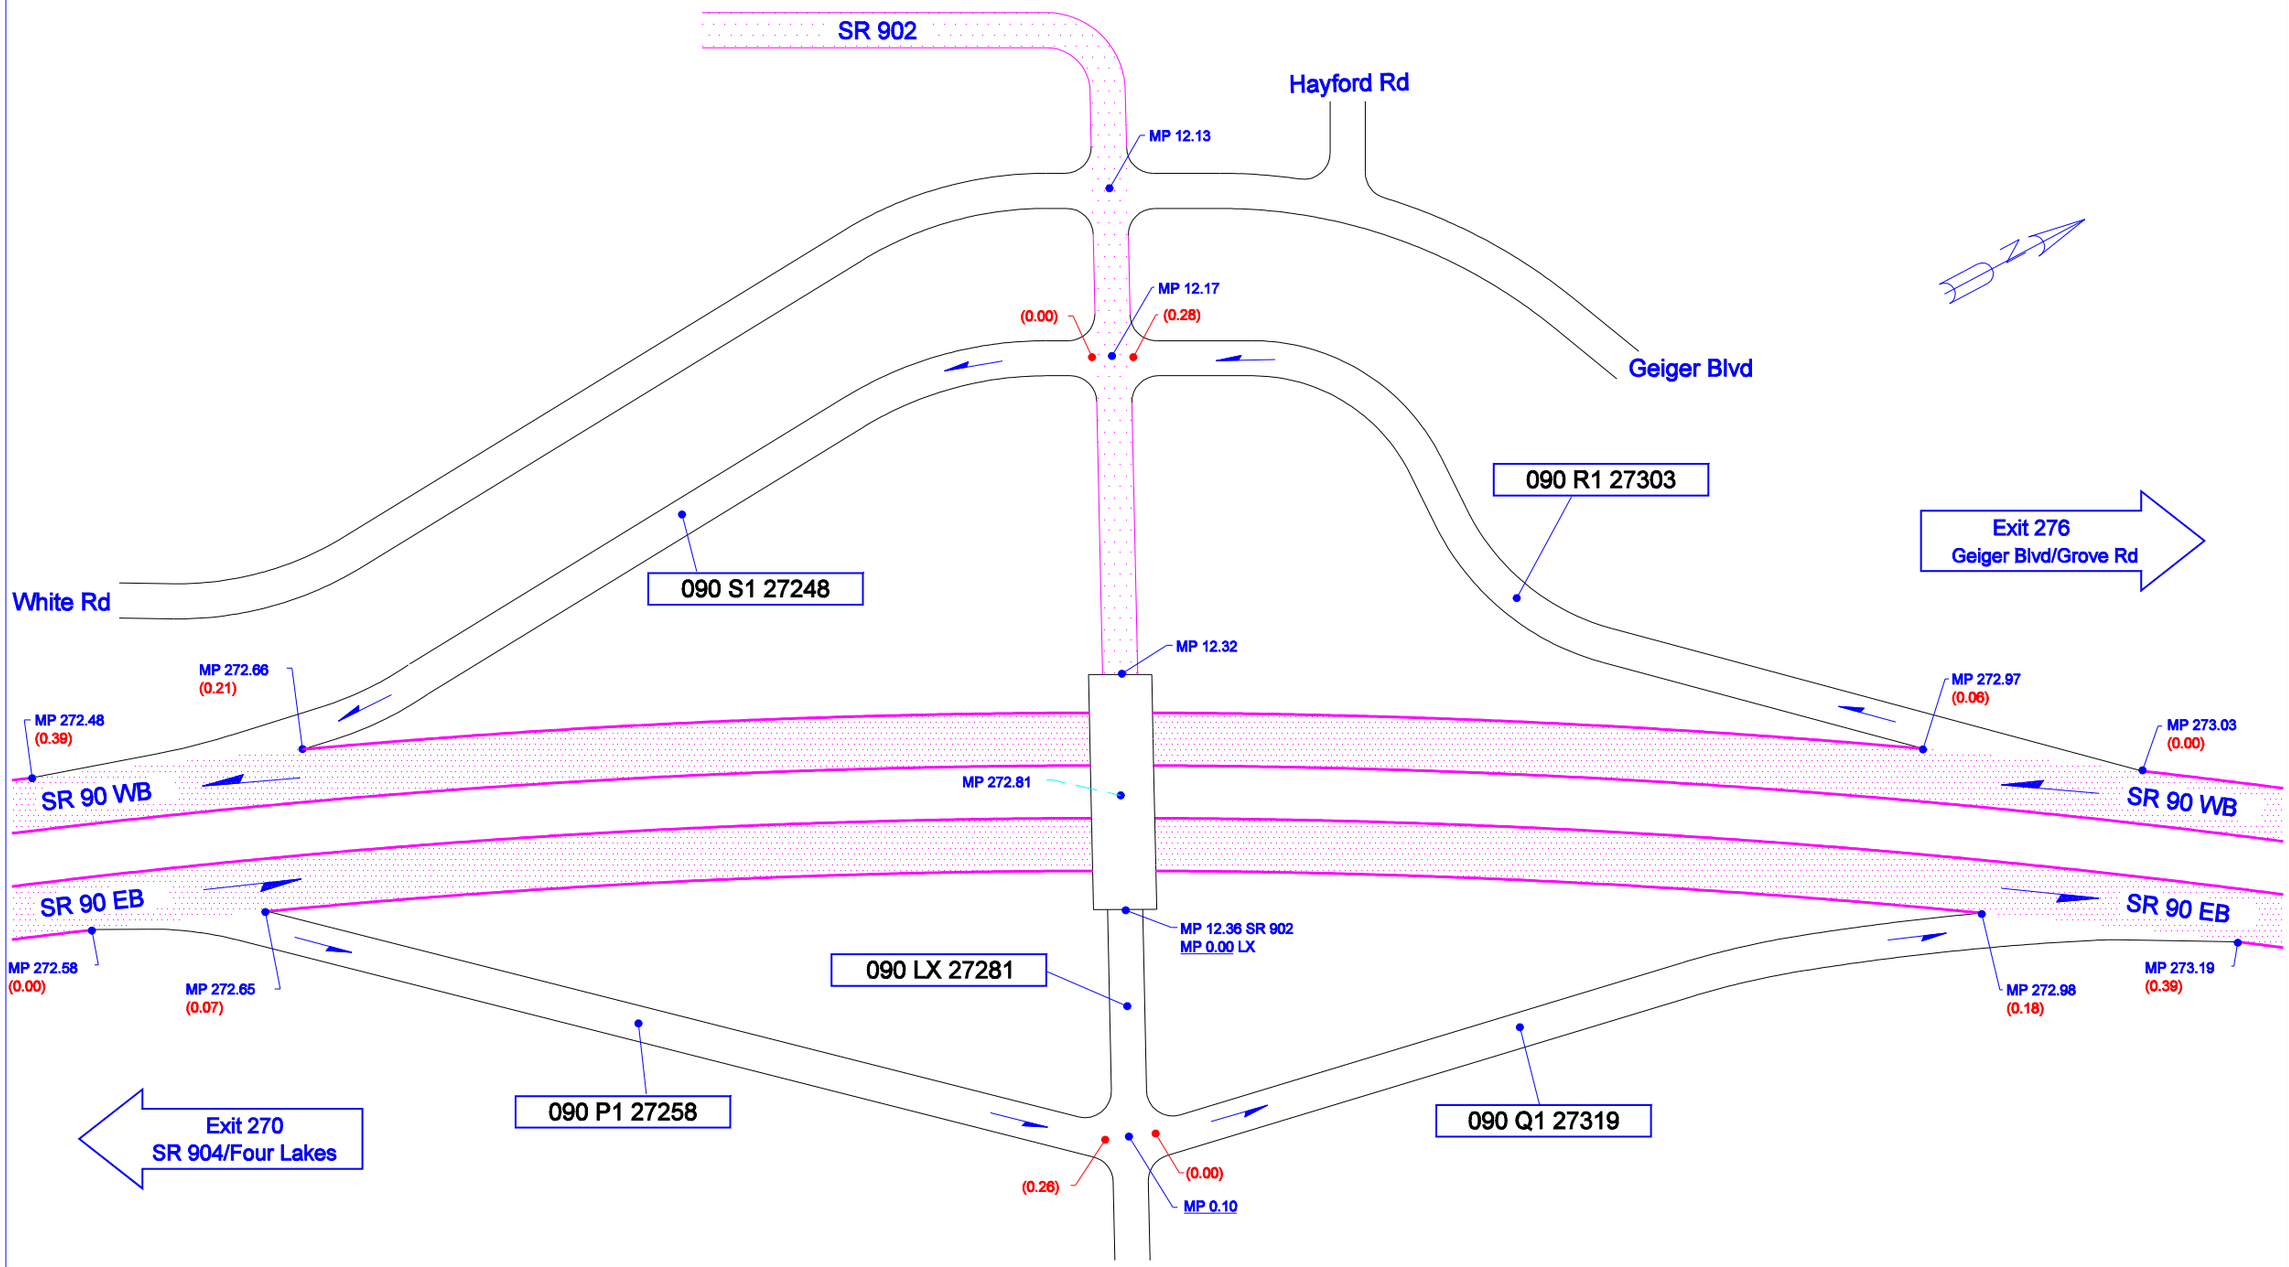

Not To Scale

4/10/2005	KLK	WSDOT EASTERN REGION	SPOKANE COUNTY	JUNCTION SR 902/MEDICAL LAKE	SR 90 - EXIT 272