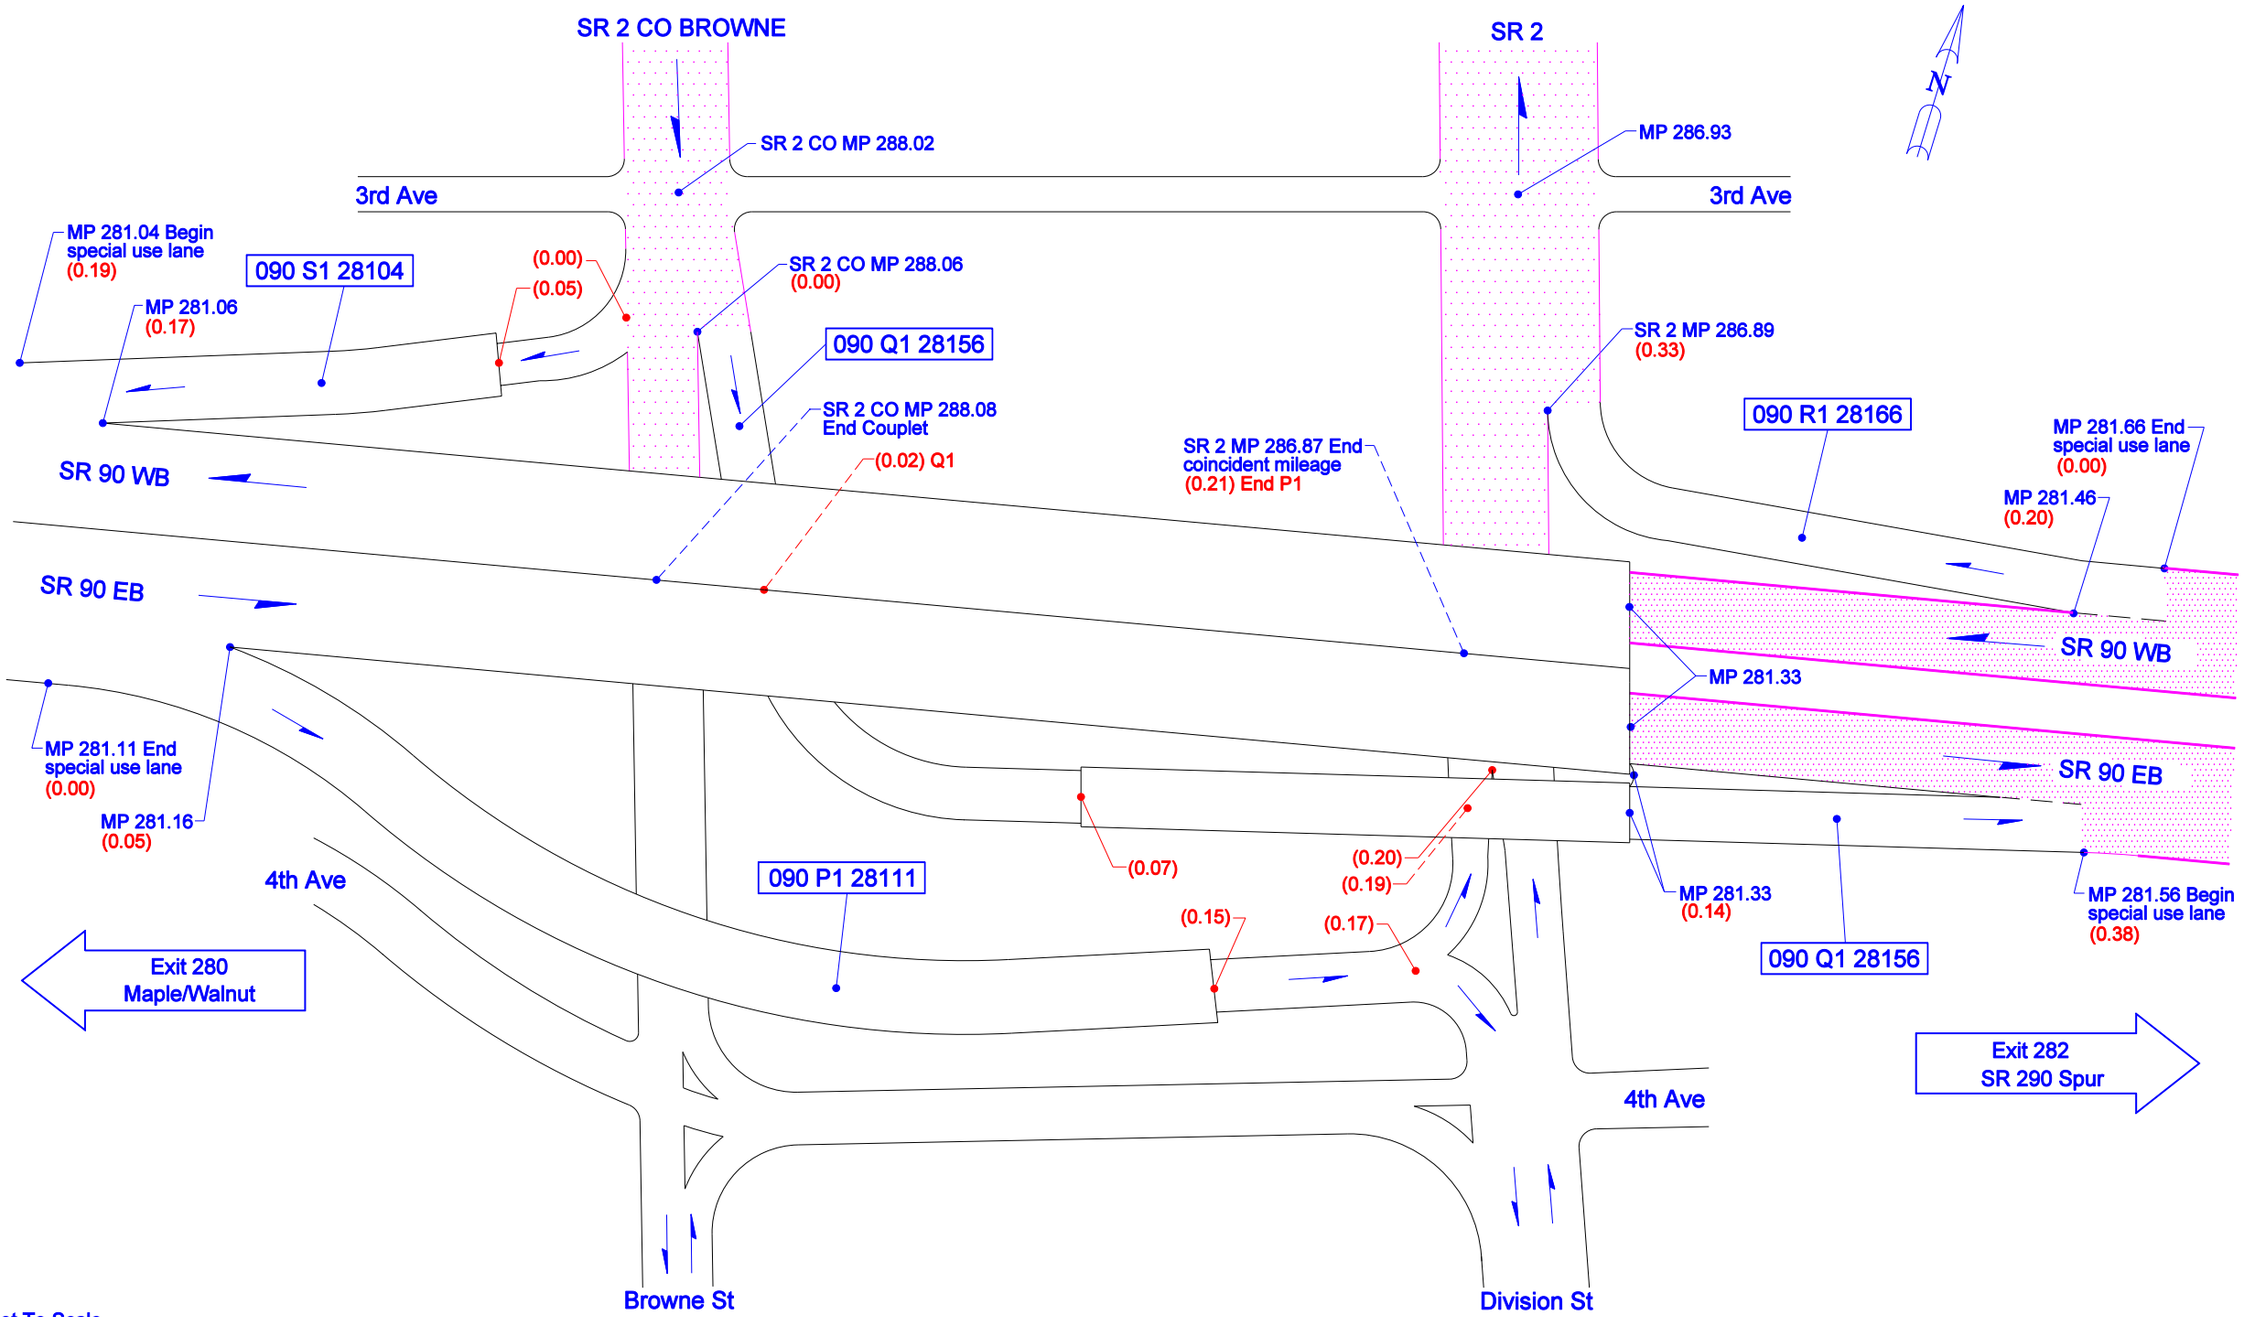

Not To Scale

10/18/2010	KLK	WSDOT EASTERN REGION	SPOKANE, SPOKANE COUNTY	SR 2/SR 2 CO BROWNE/DIVISION ST	SR 90 - EXIT 281