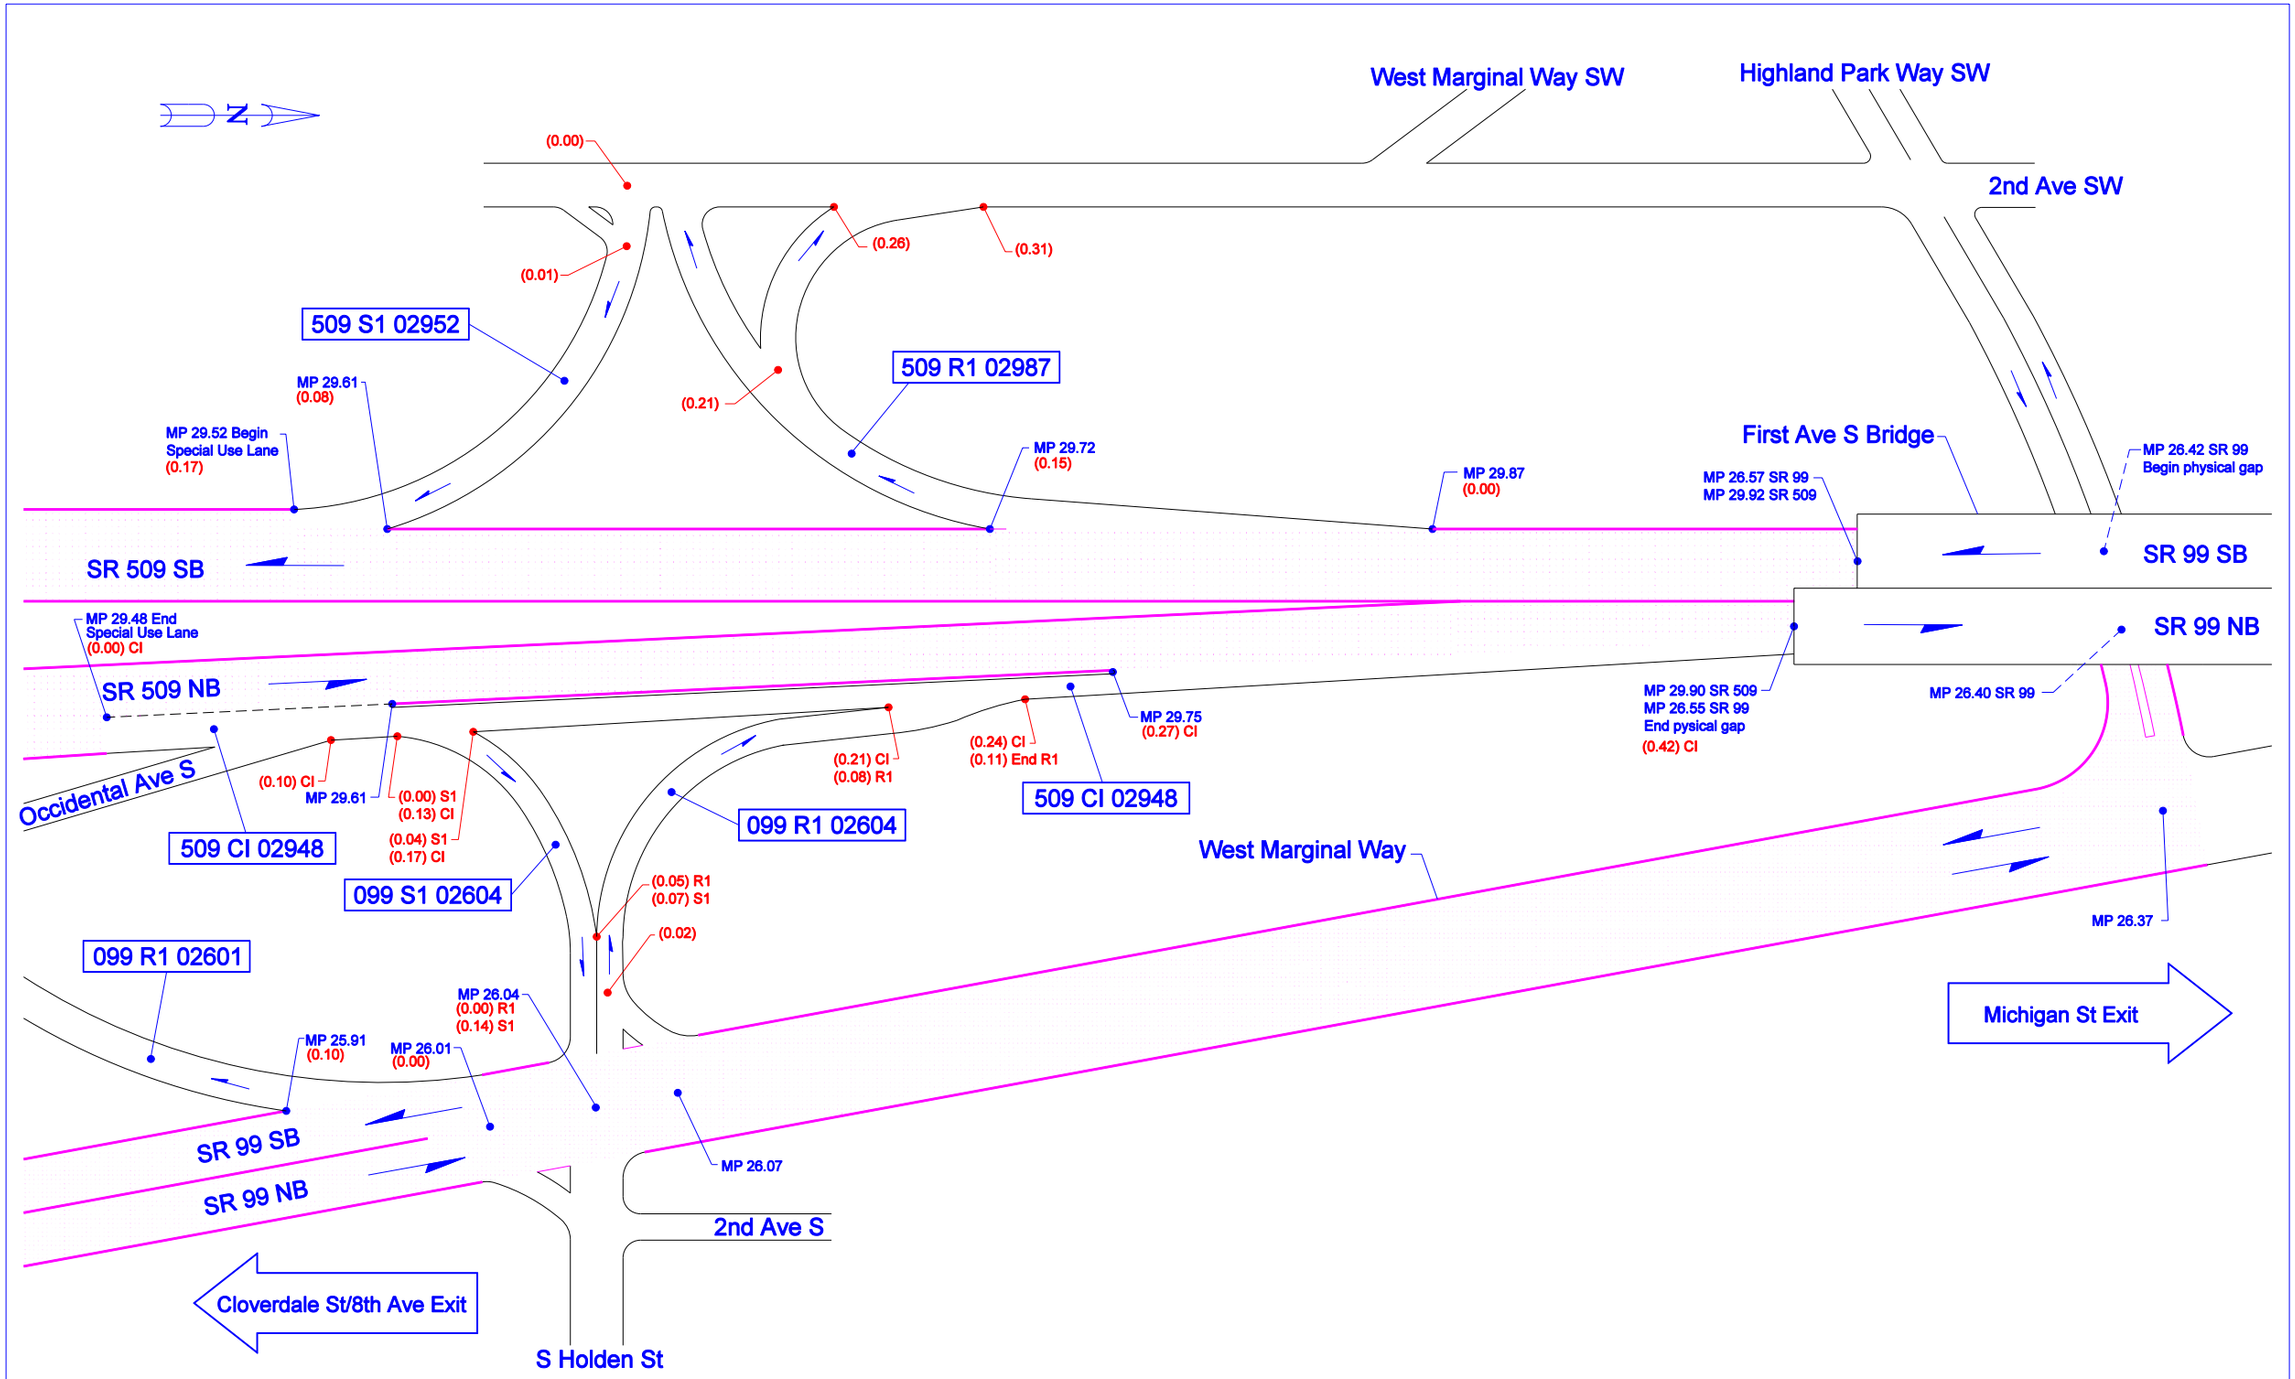

Not To Scale

03/31/2011	BTL	WSDOT NORTHWEST REGION	SEATTLE, KING COUNTY	JUNCTION SR 509	SR 99