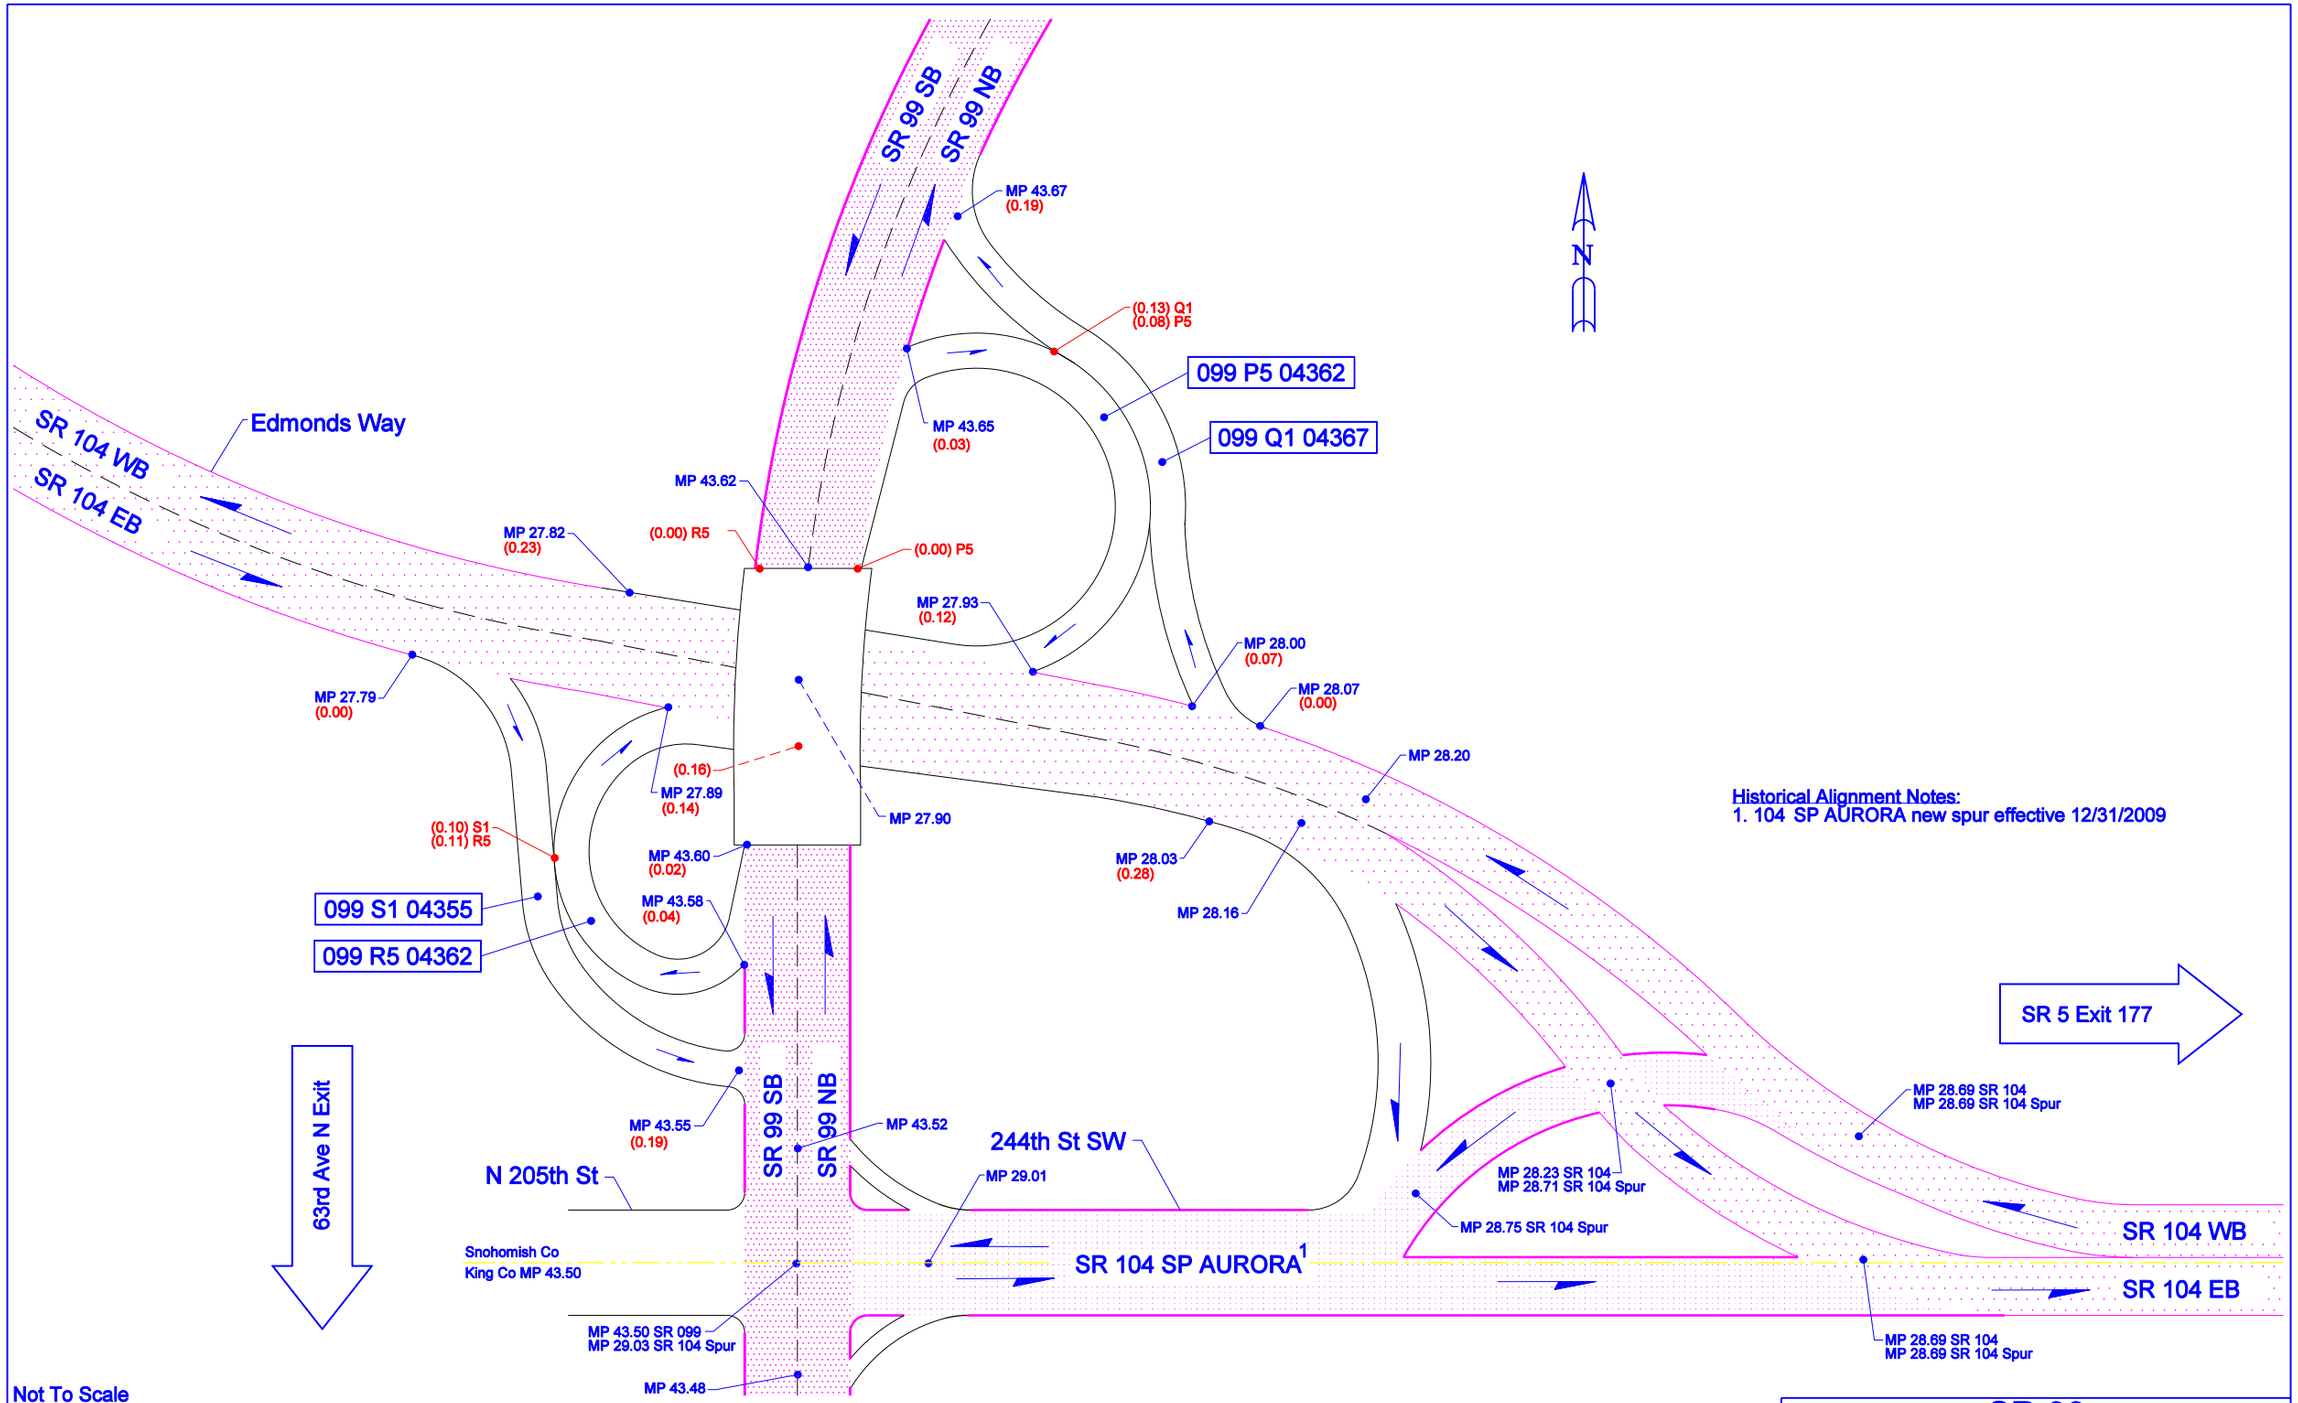

Not To Scale

05/27/2010	KLK	WSDOT NORTHWEST REGION	EDMONDS, SNOHOMISH COUNTY	JUNCTION SR 104/SR 104 SP AURORA	SR 99