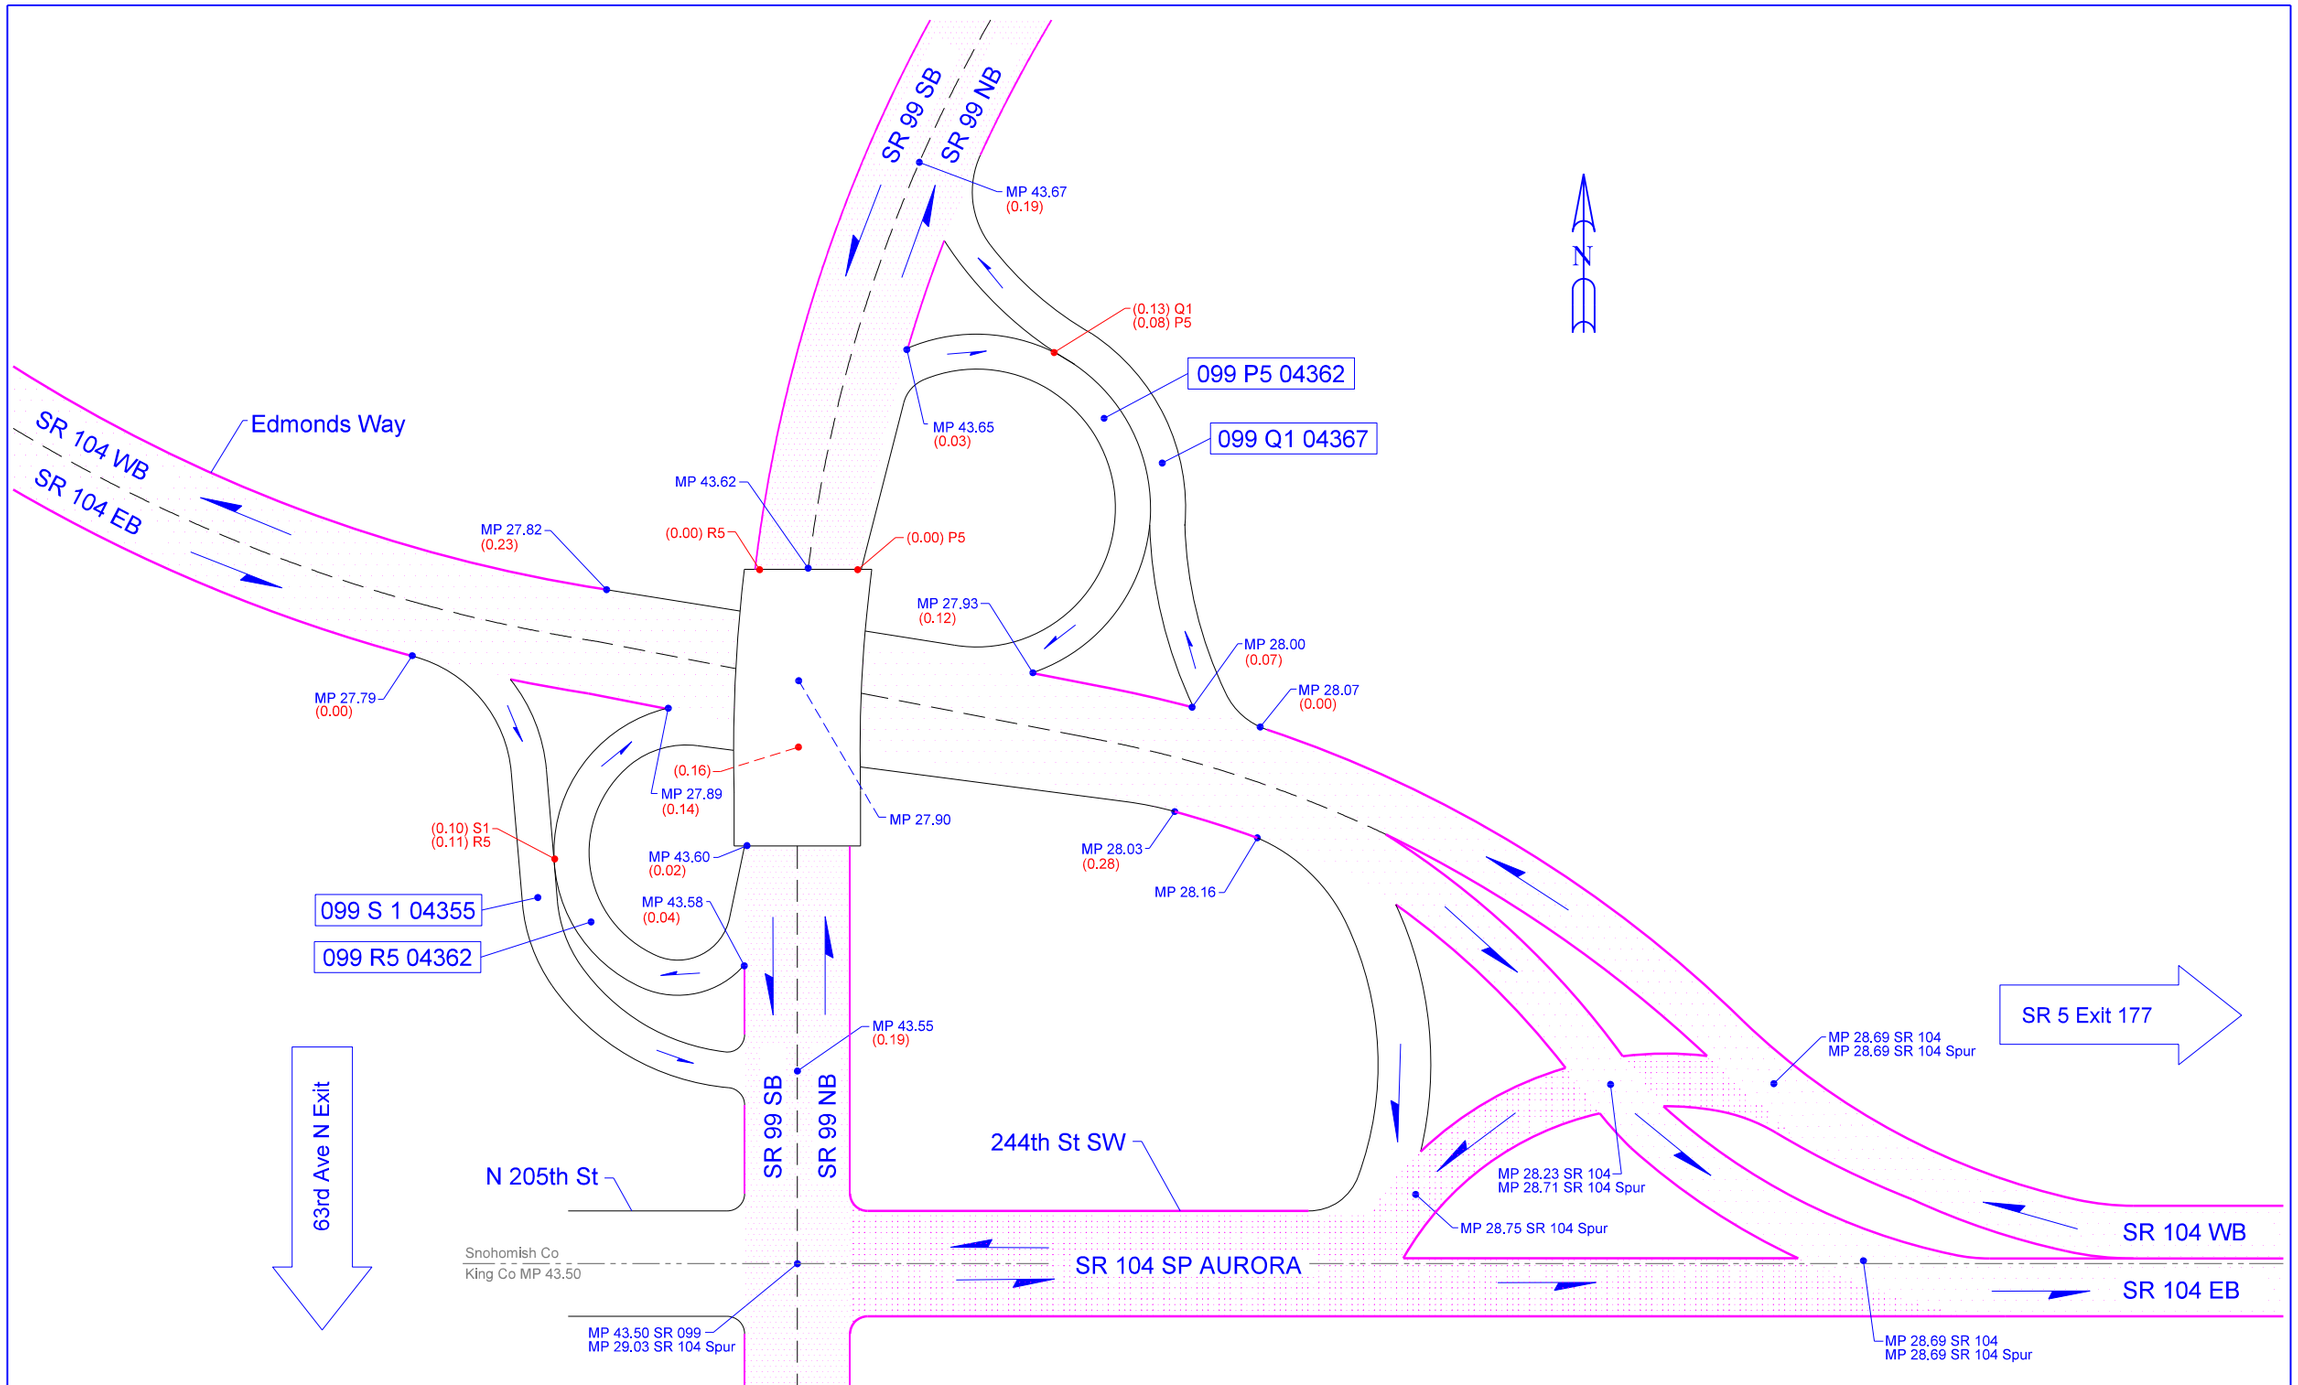

Not To Scale

10/02/2017	KLK	WSDOT NORTHWEST REGION	EDMONDS, SNOHOMISH COUNTY	JUNCTION SR 104/SR 104 SP AURORA	SR 99