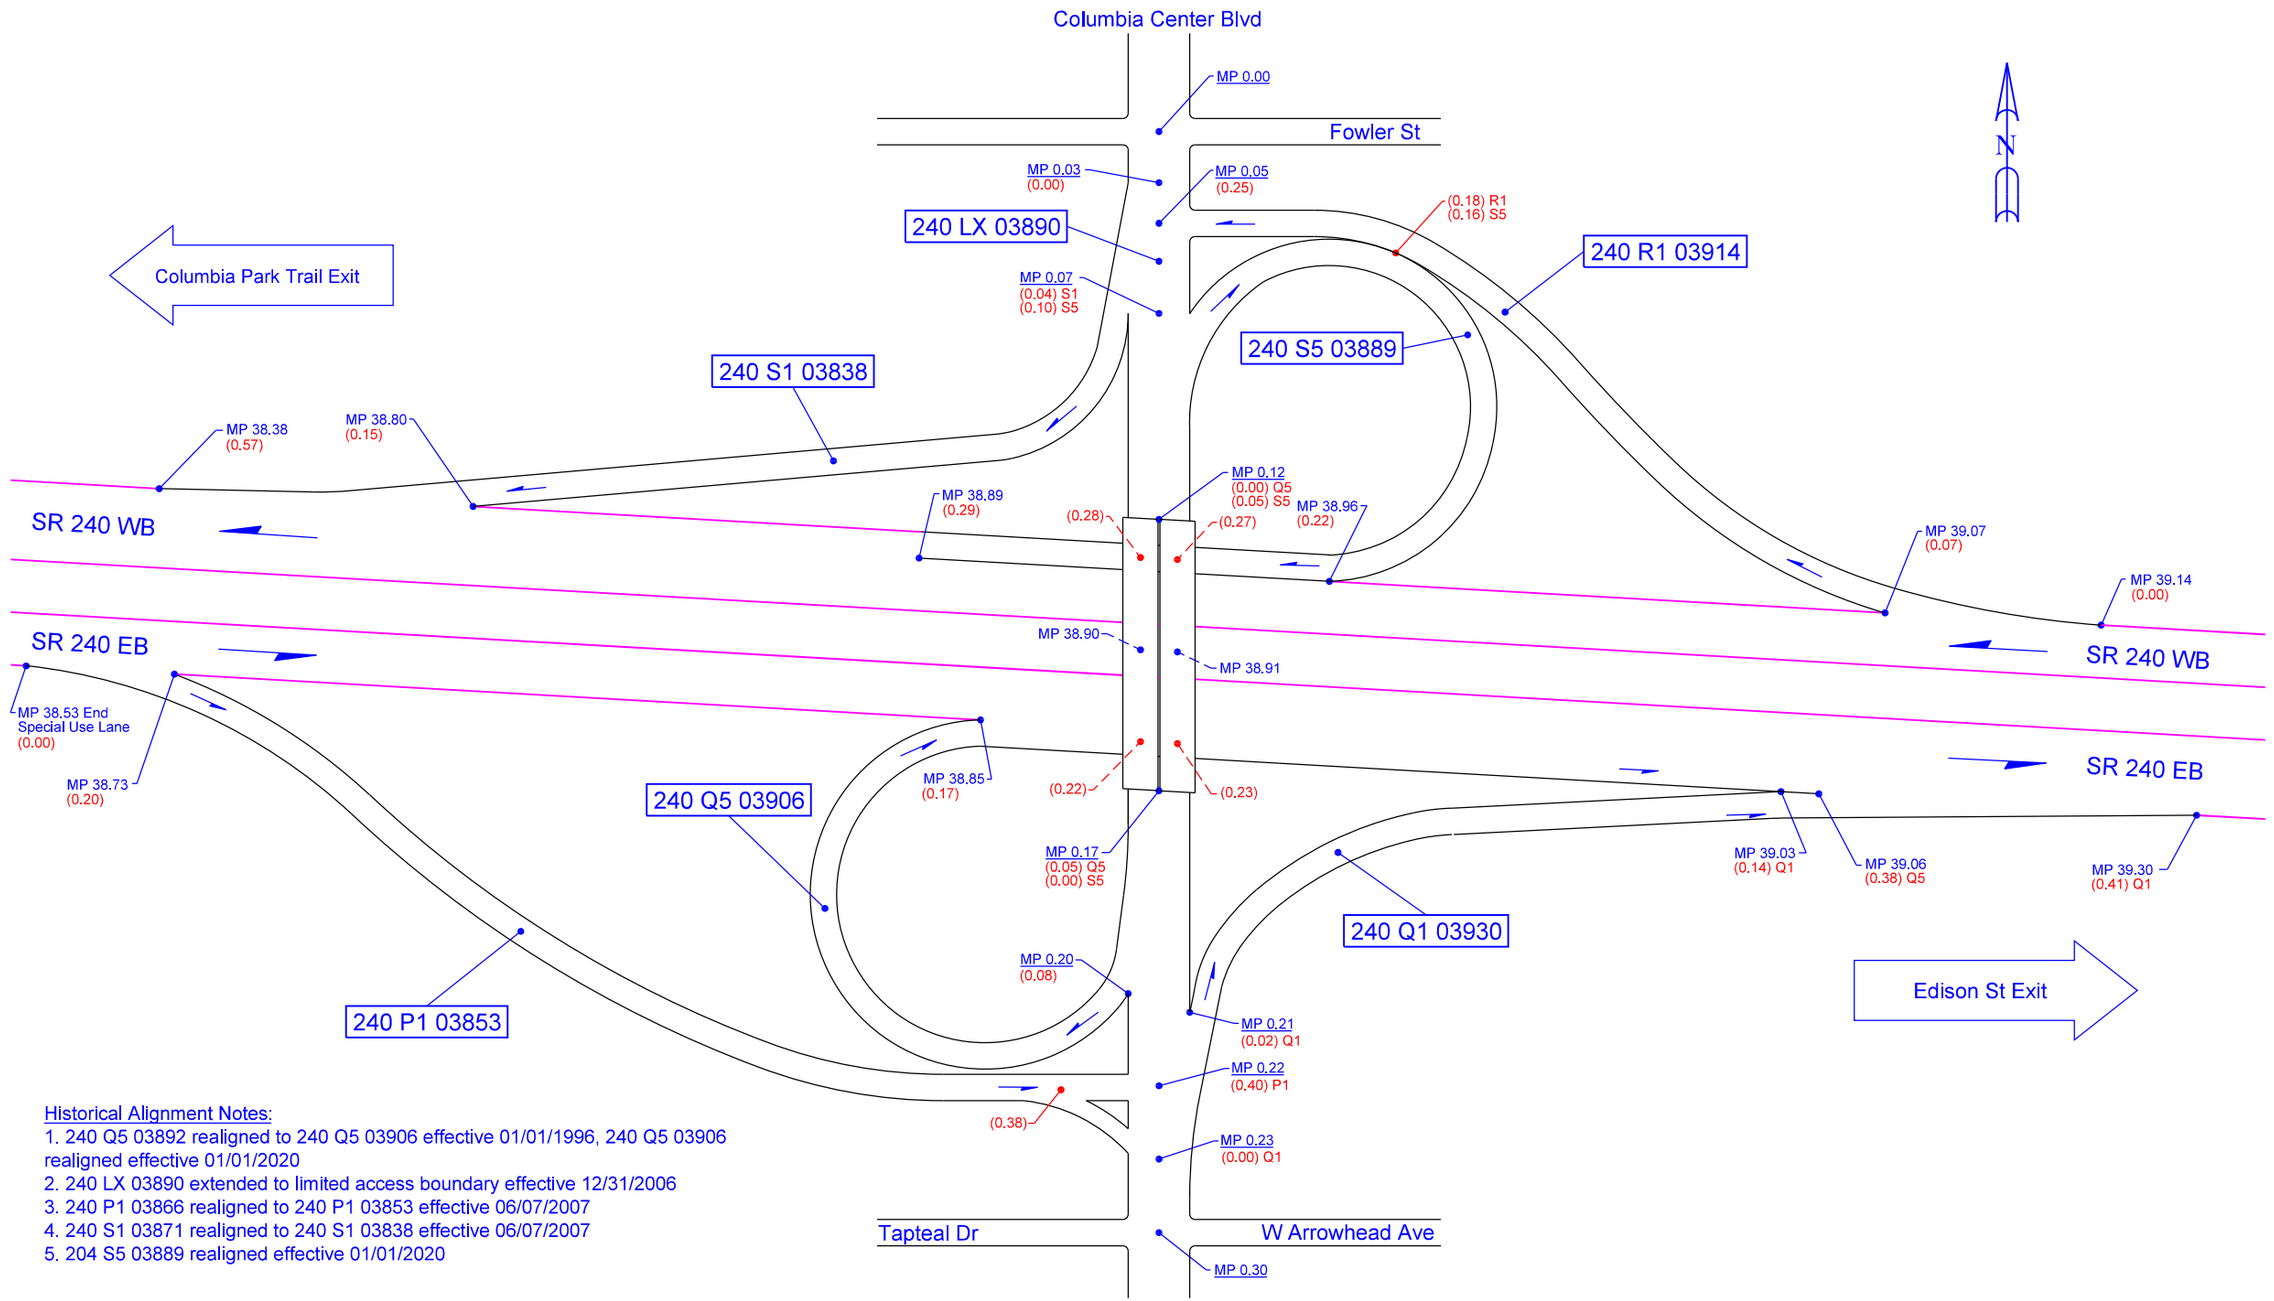

Historical Alignment Notes:

1. 240 Q5 03892 realigned to 240 Q5 03906 effective 01/01/1996, 240 Q5 03906 realigned effective 01/01/2020
2. 240 LX 03890 extended to limited access boundary effective 12/31/2006
3. 240 P1 03866 realigned to 240 P1 03853 effective 06/07/2007
4. 240 S1 03871 realigned to 240 S1 03838 effective 06/07/2007
5. 204 S5 03889 realigned effective 01/01/2020

Not To Scale

04/28/2025	KLK	WSDOT SOUTH CENTRAL REGION	RICHLAND, BENTON COUNTY	JUNCTION COLUMBIA CENTER BLVD	SR 240