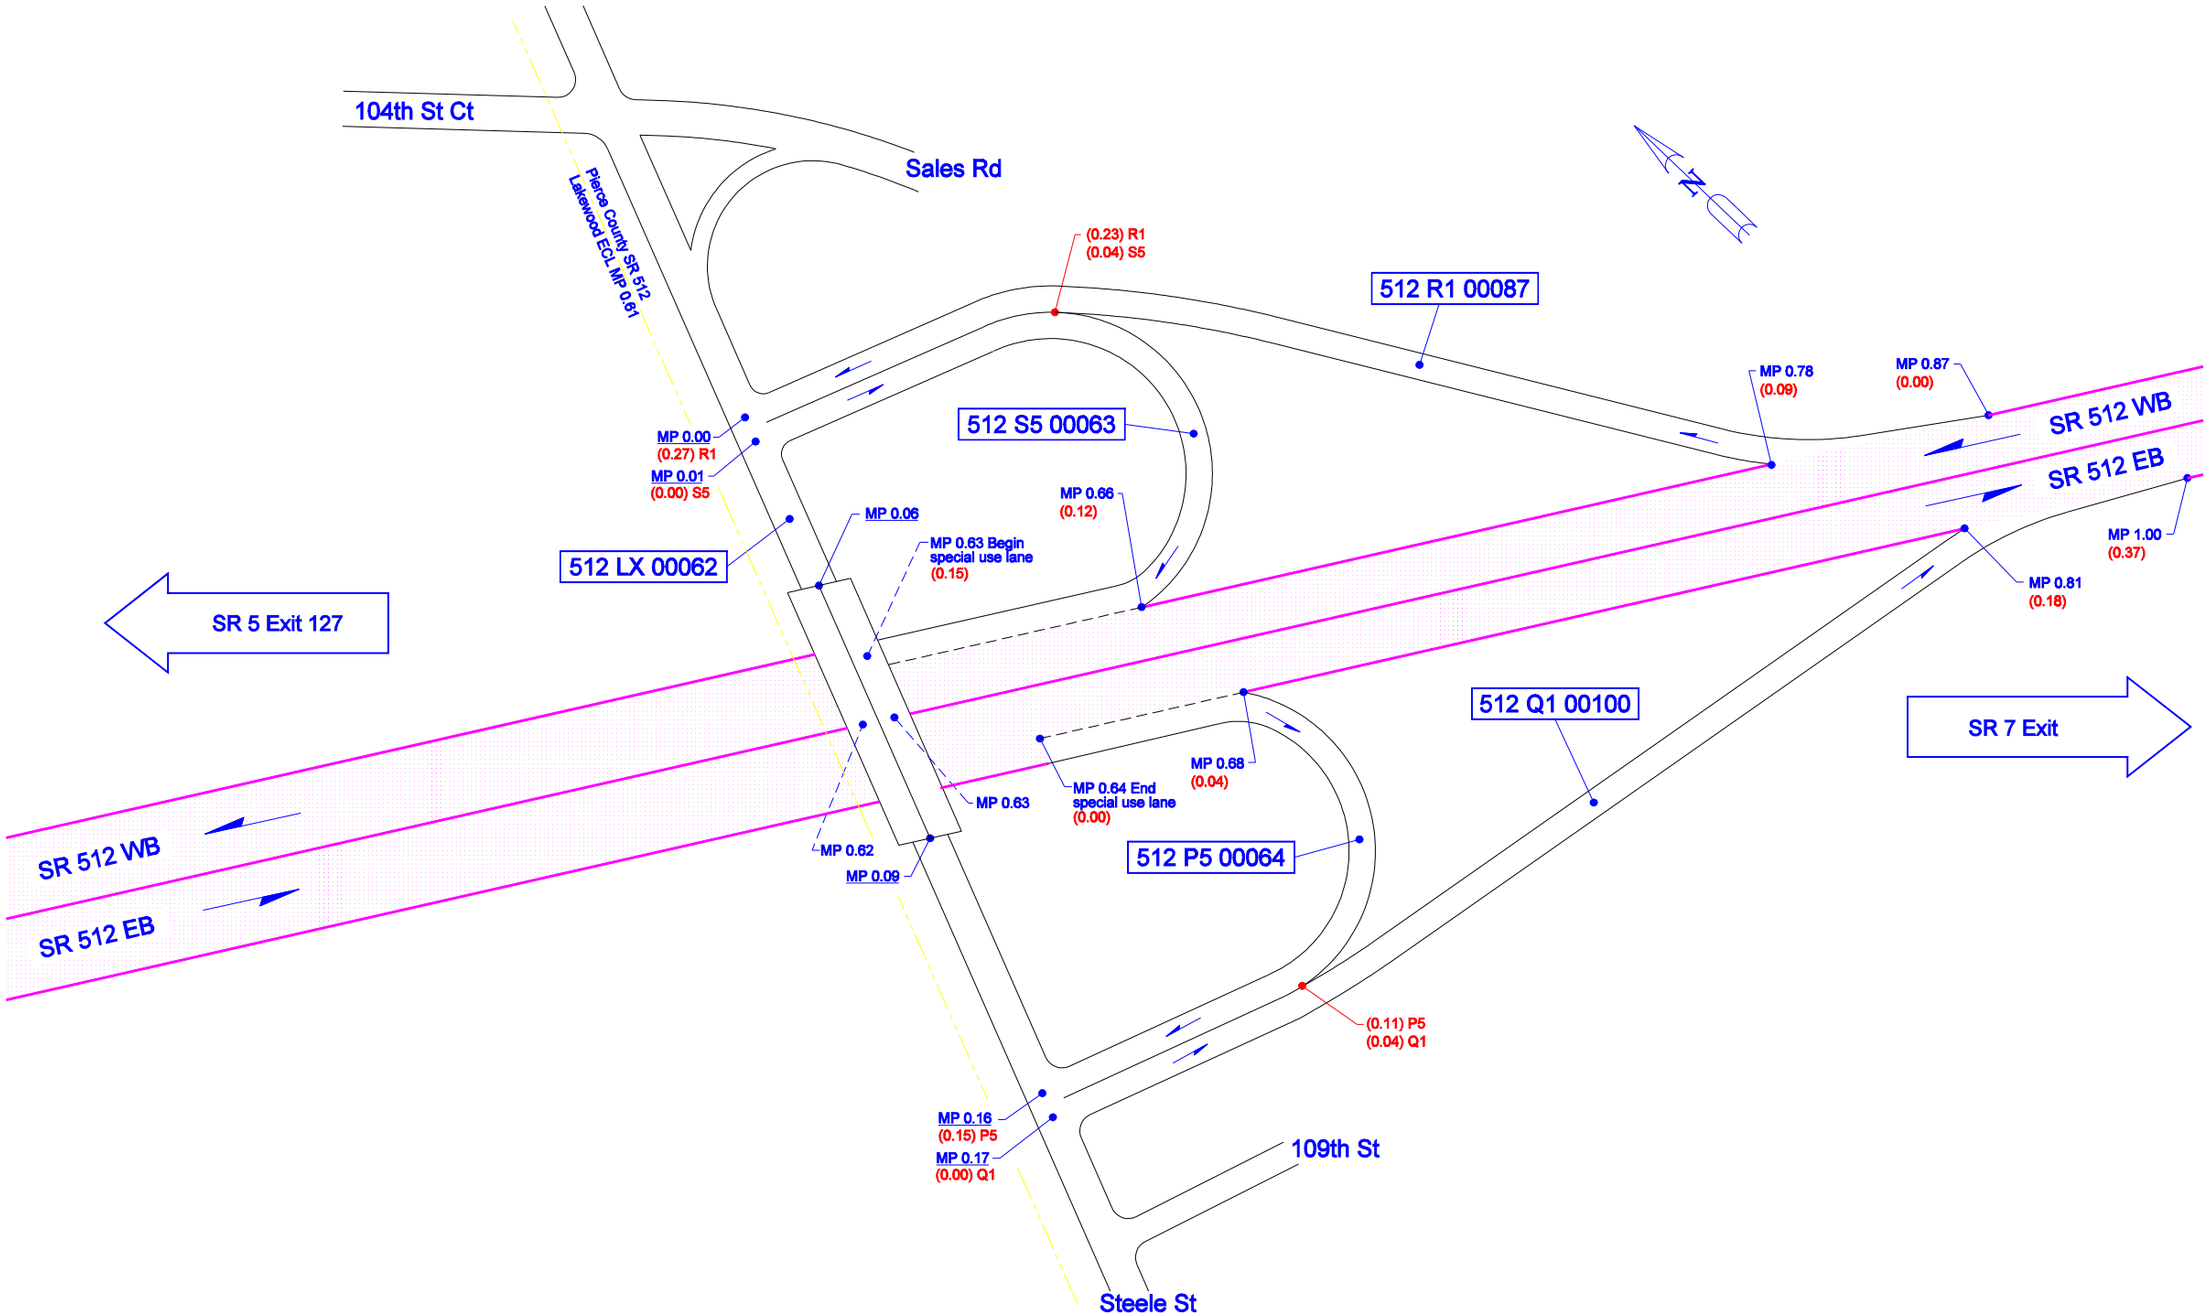

Not To Scale

11/29/2007	KLK	WSDOT OIYMPIC REGION	LAKEWOOD, PIERCE COUNTY	JUNCTION STEELE ST	SR 512