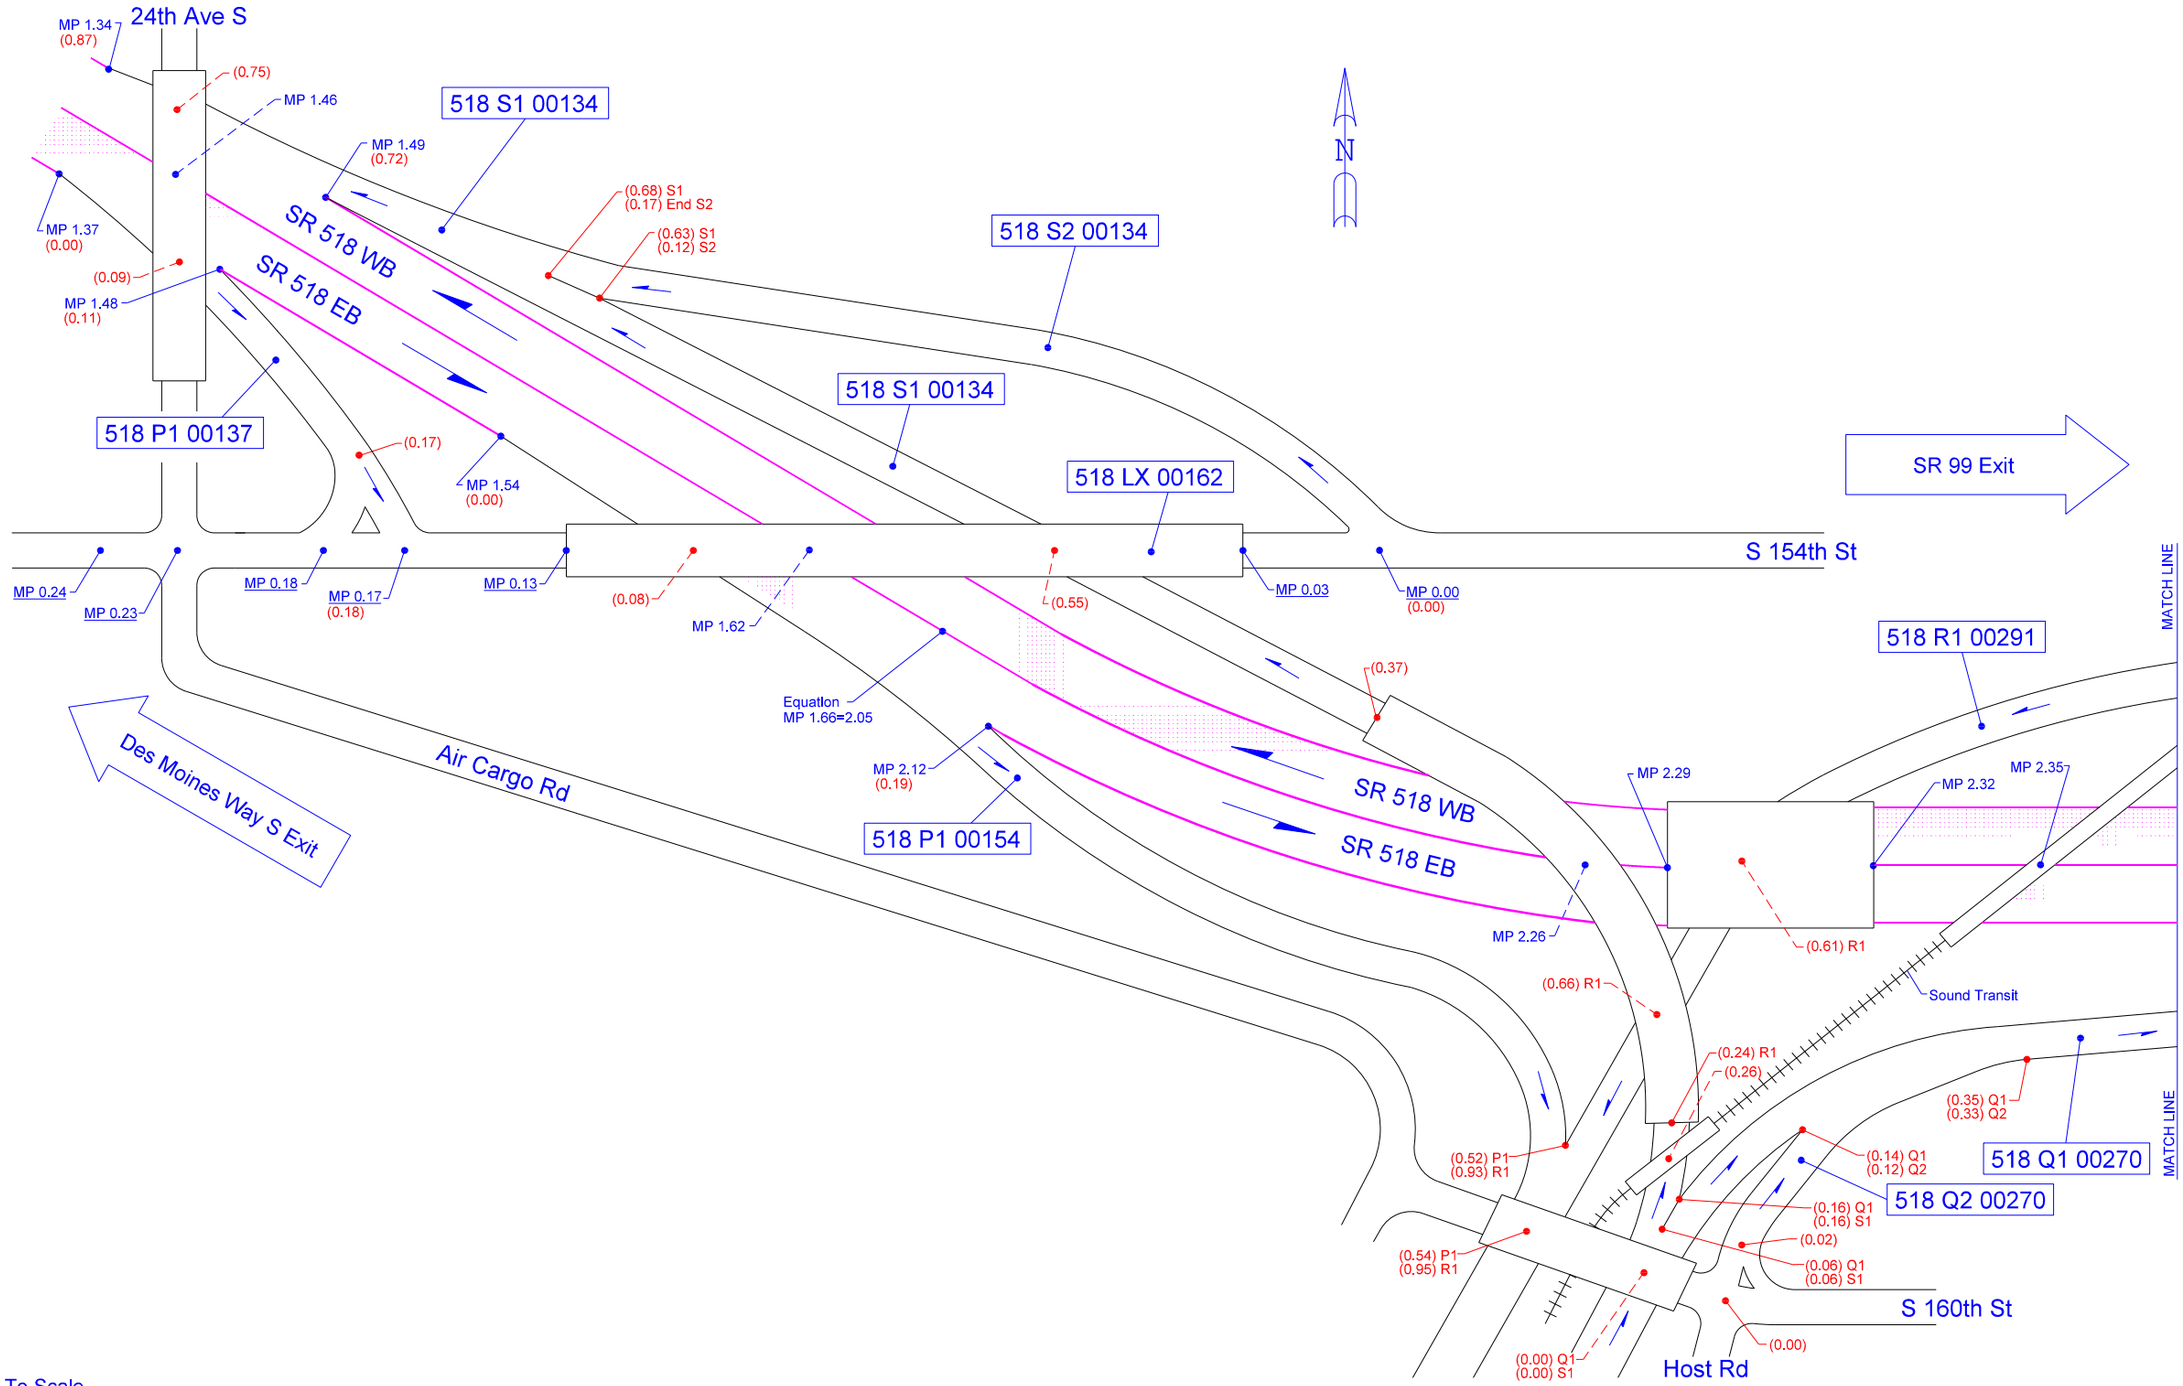

Not To Scale

11/01/2017	BTL	WSDOT NORTHWEST REGION	SEATAC, KING COUNTY	JUNCTION S 154TH ST	SR 518