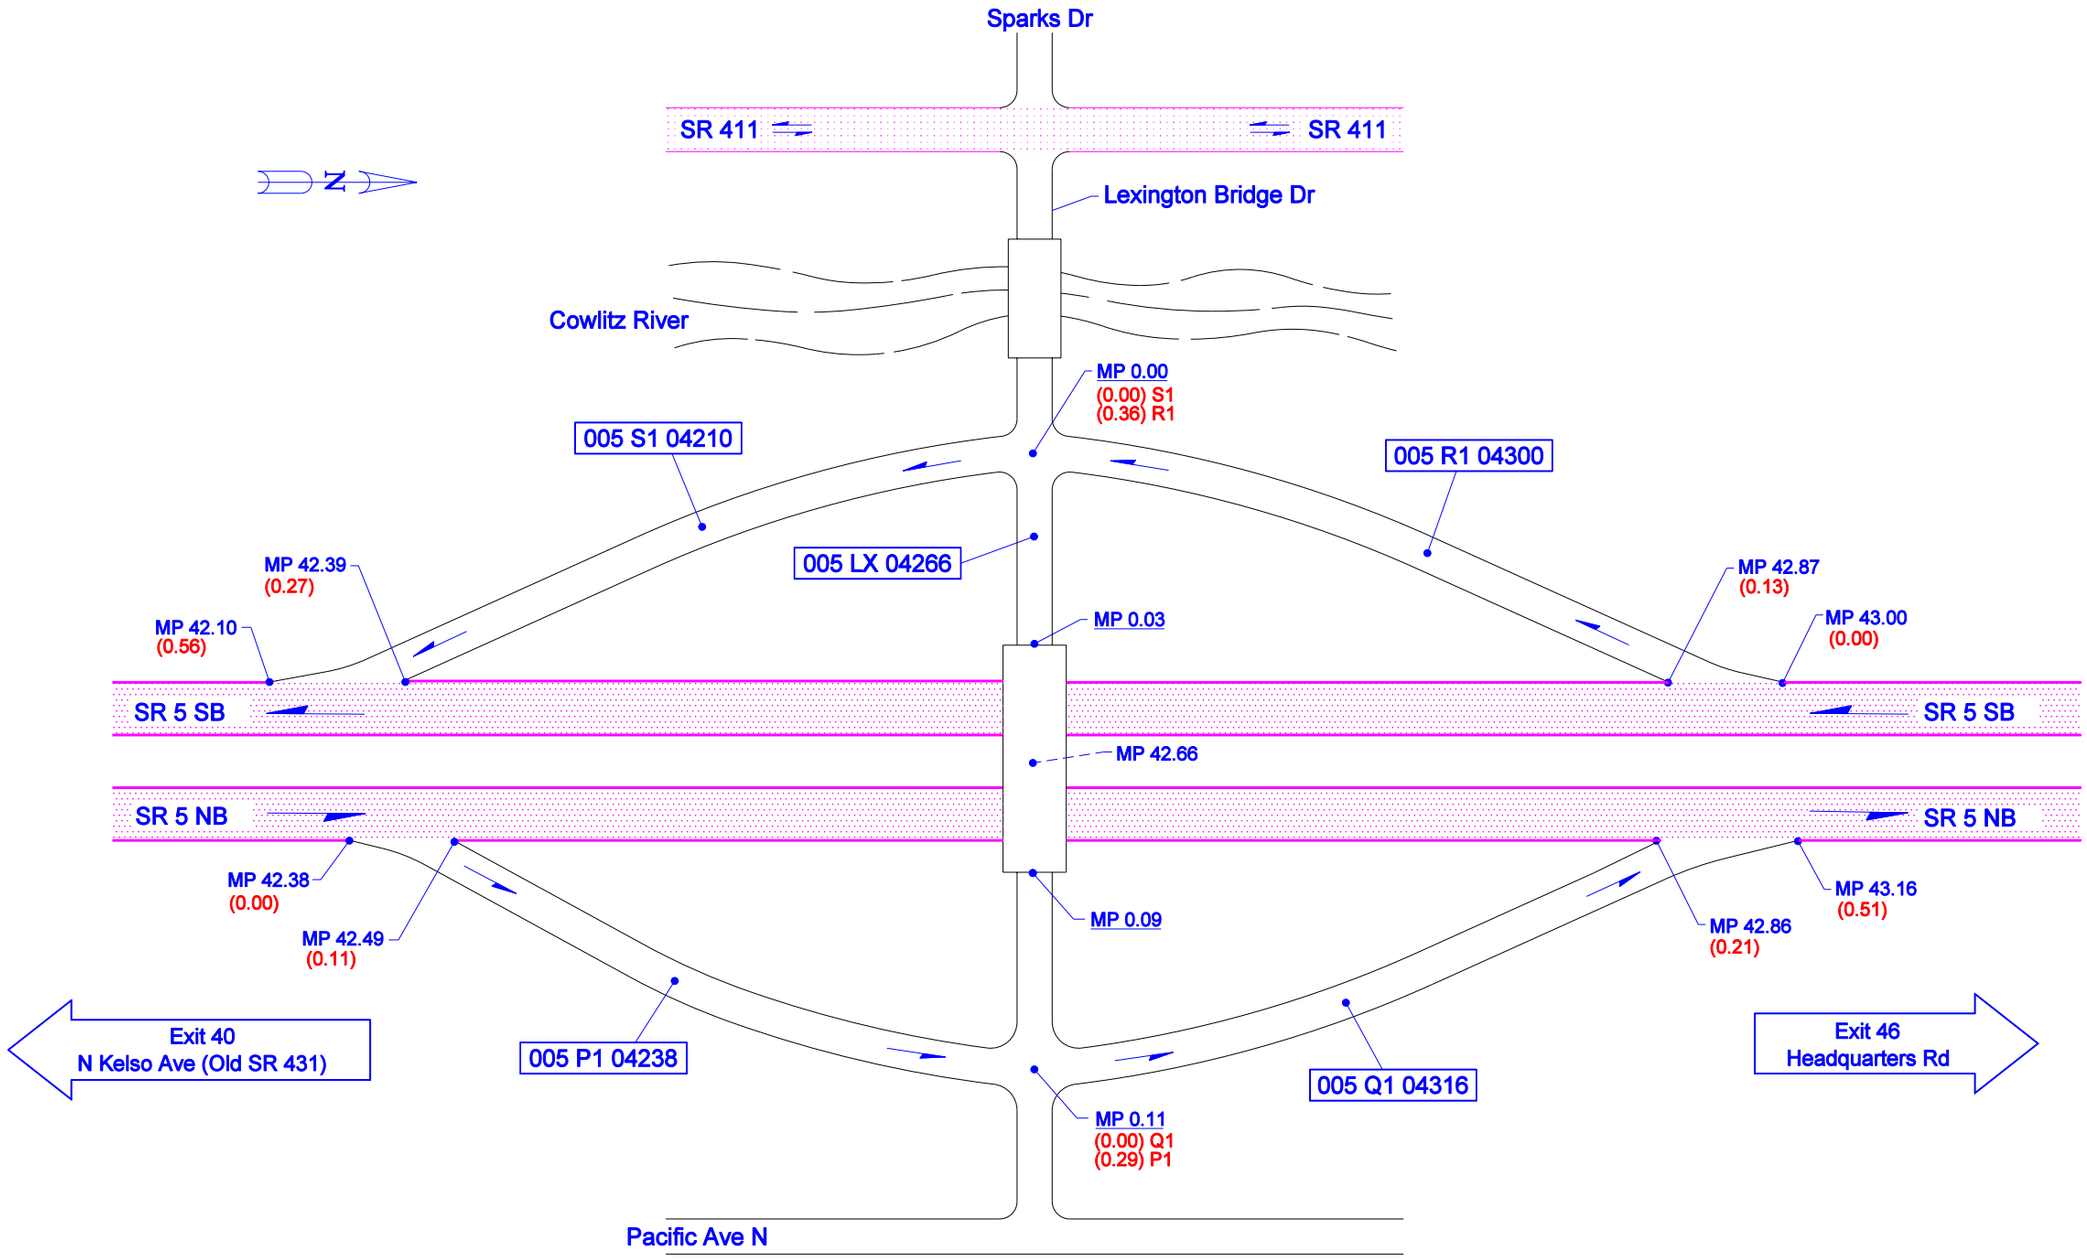

Not To Scale

03/25/2013	KLK	WSDOT SOUTHWEST REGION	COWLITZ COUNTY	JCT LEXINGTON BRIDGE DR	SR 5 - EXIT 42