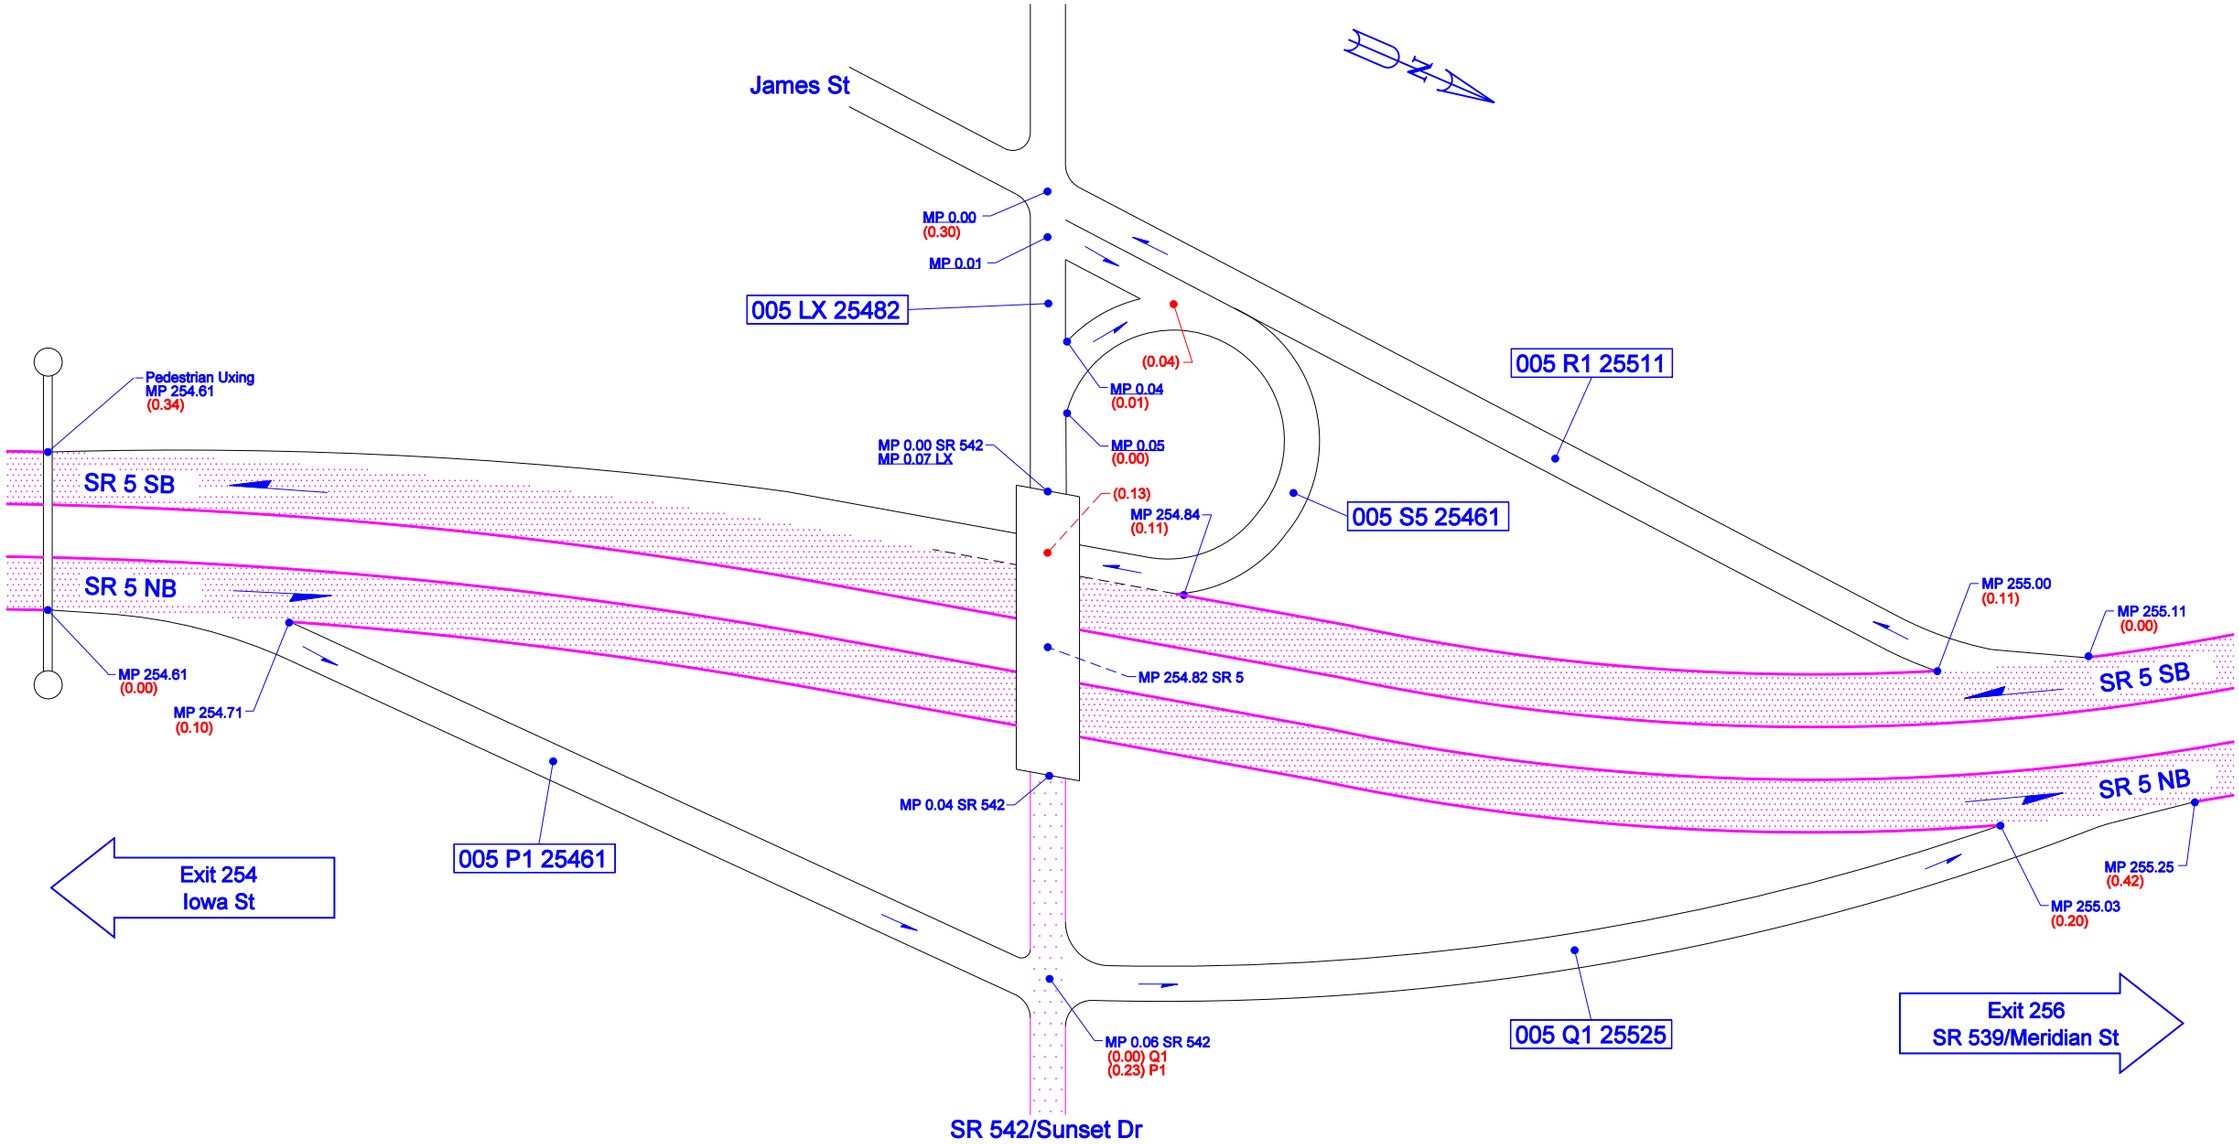

Not To Scale

04/17/2013	KLK	WSDOT NORTHWEST REGION	BELLINGHAM, WHATCOM COUNTY	JUNCTION SR 542/SUNSET DR	SR 5 - EXIT 255