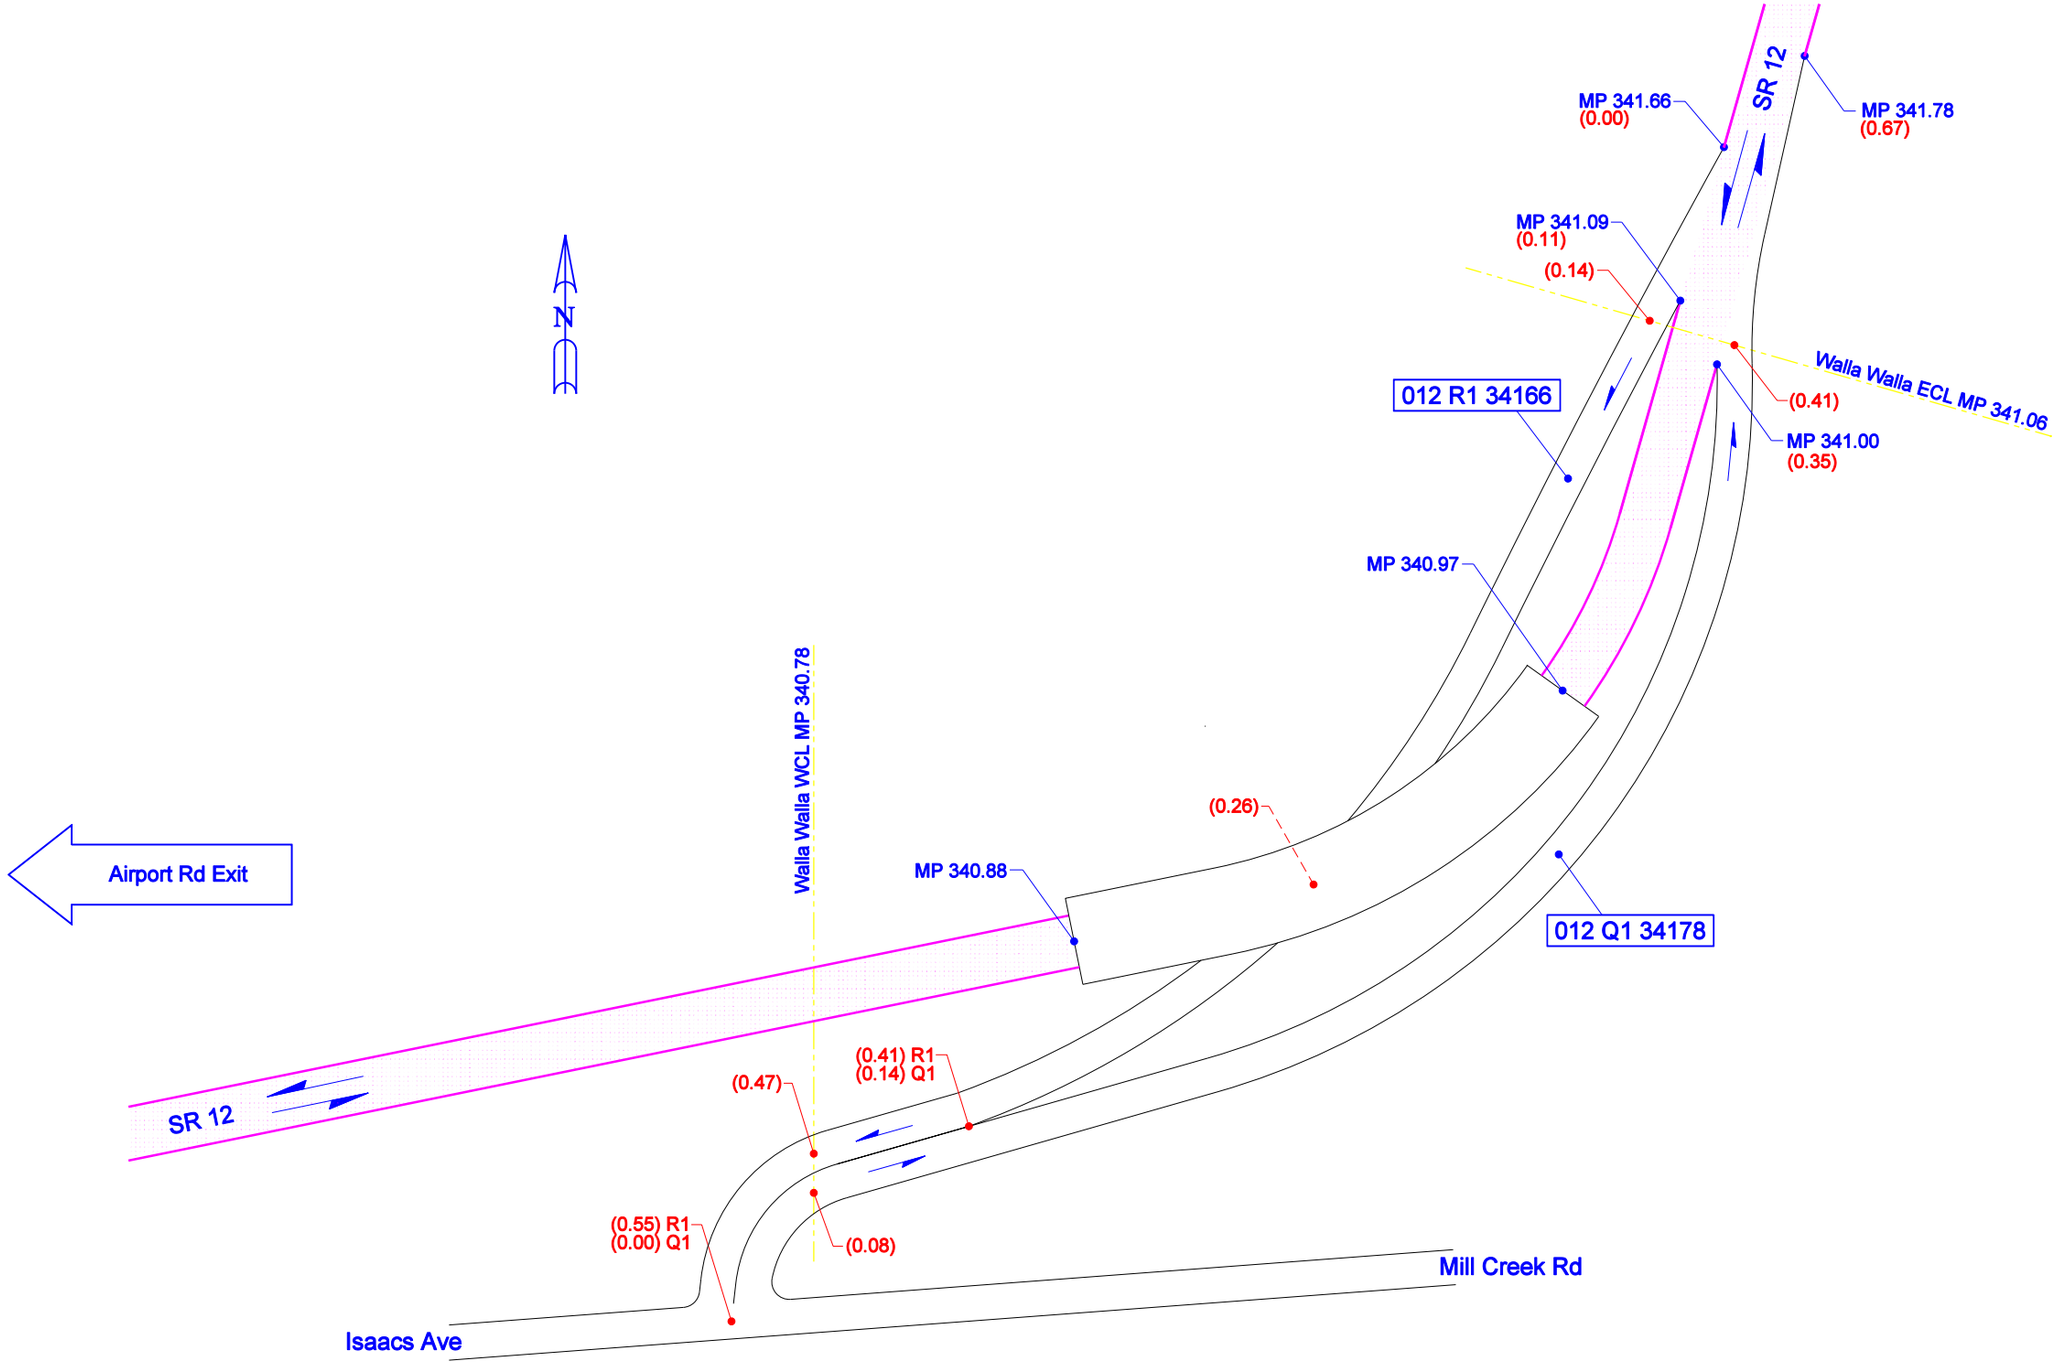

Not To Scale

10/20/2010	KLK	WSDOT SOUTH CENTRAL REGION	WALLA WALLA, WALLA WALLA COUNTY	JUNCTION ISAACS AVE	SR 12