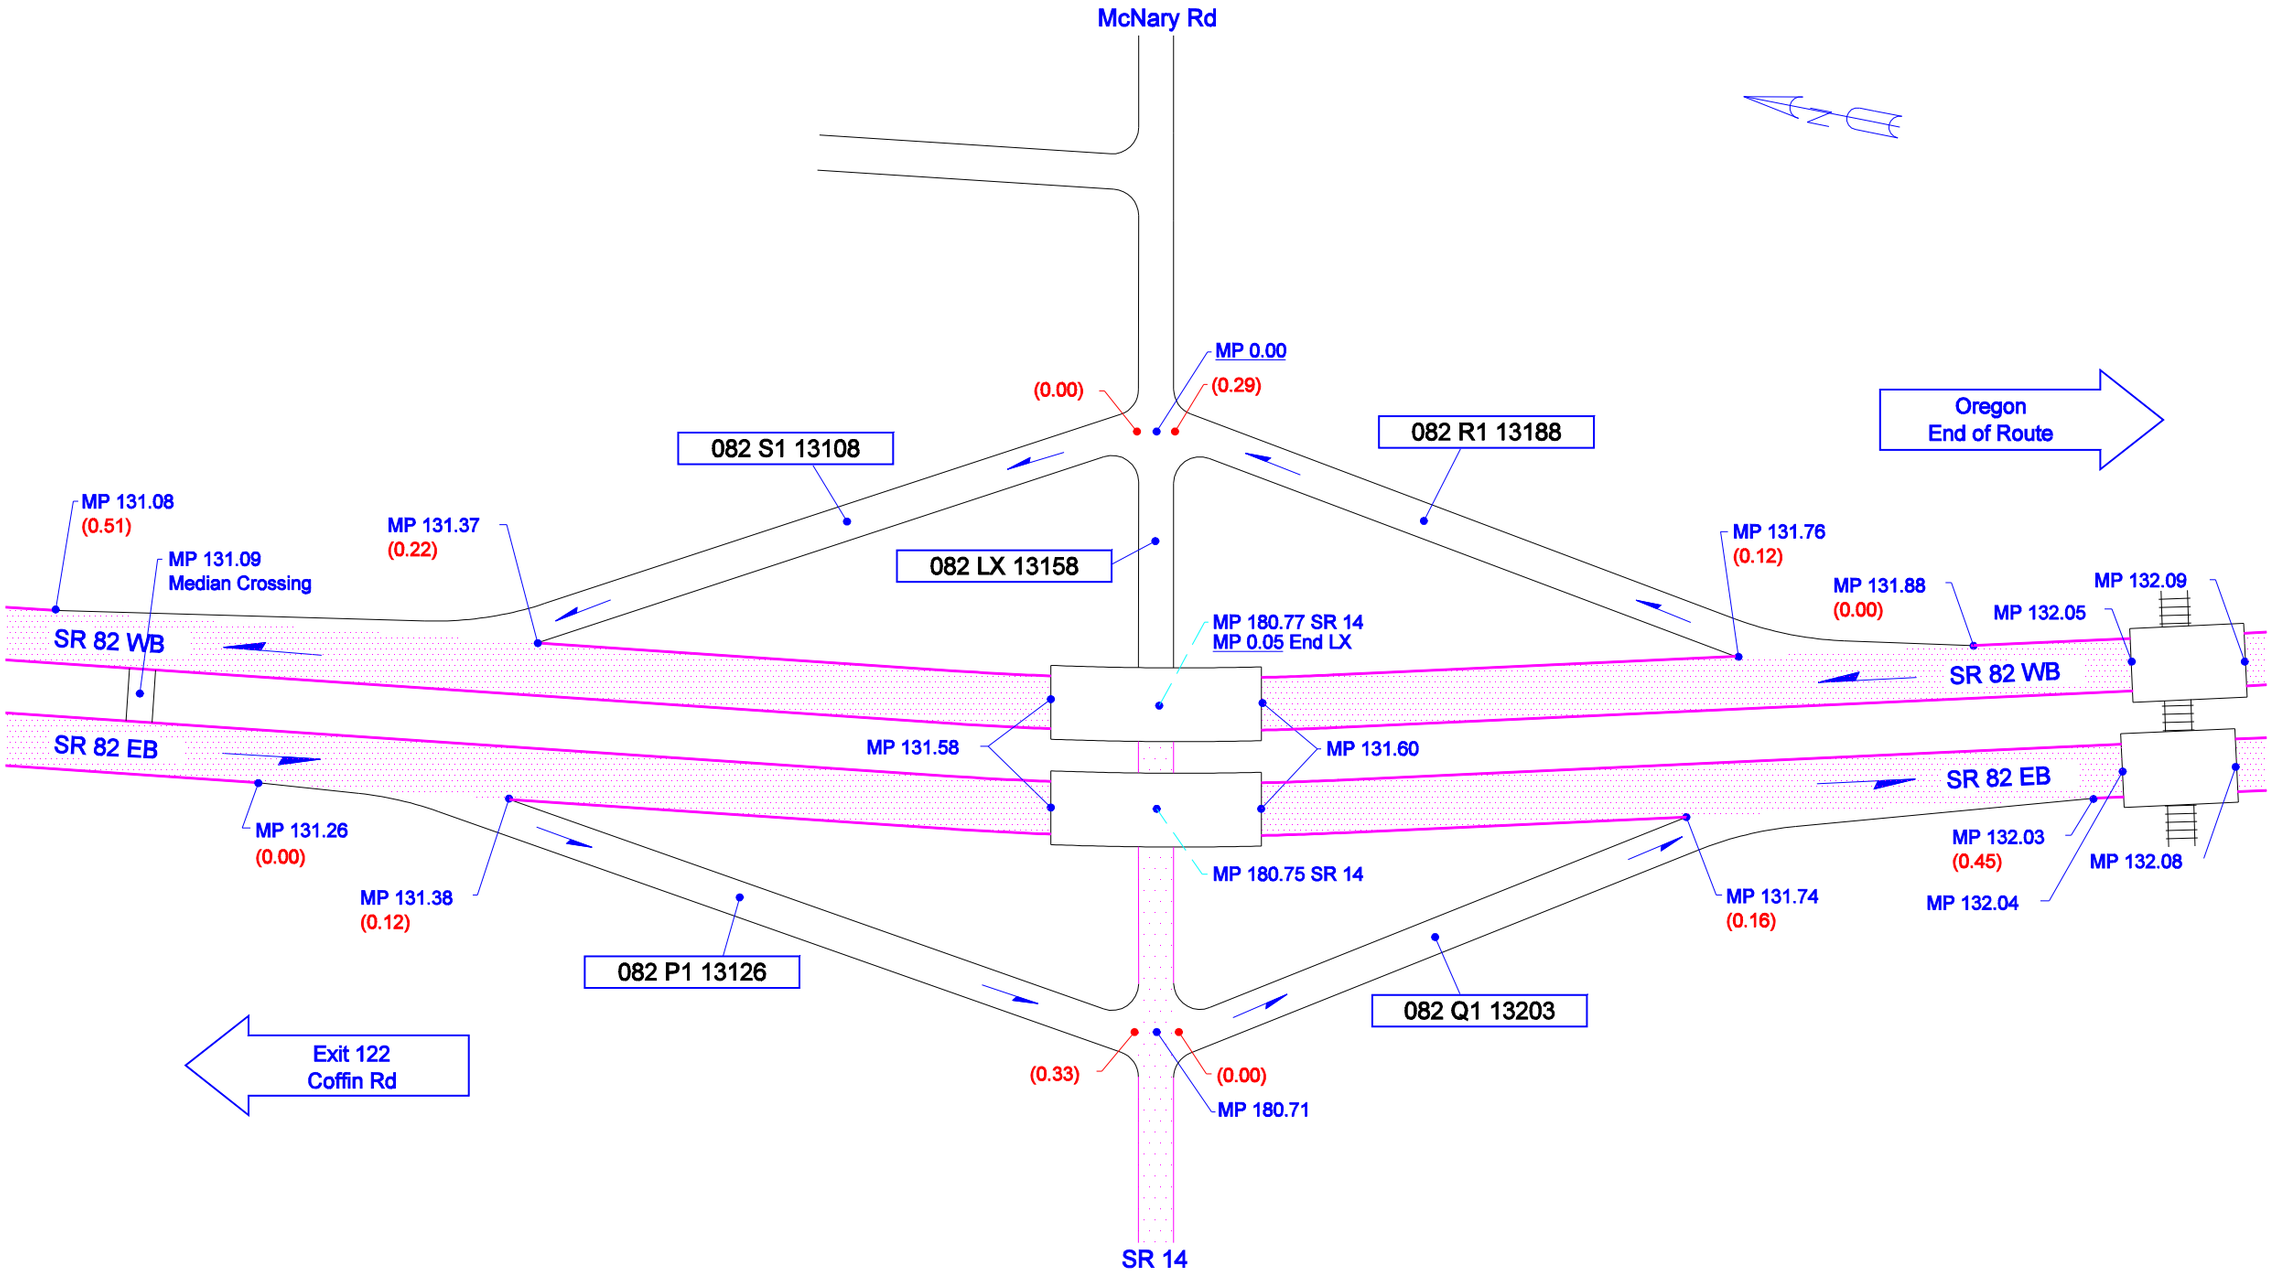

Not To Scale

7/5/1992	KLK	WSDOT SOUTH CENTRAL REGION	BENTON COUNTY	JUNCTION SR 14/MCNARY RD	SR 82 - EXIT 131