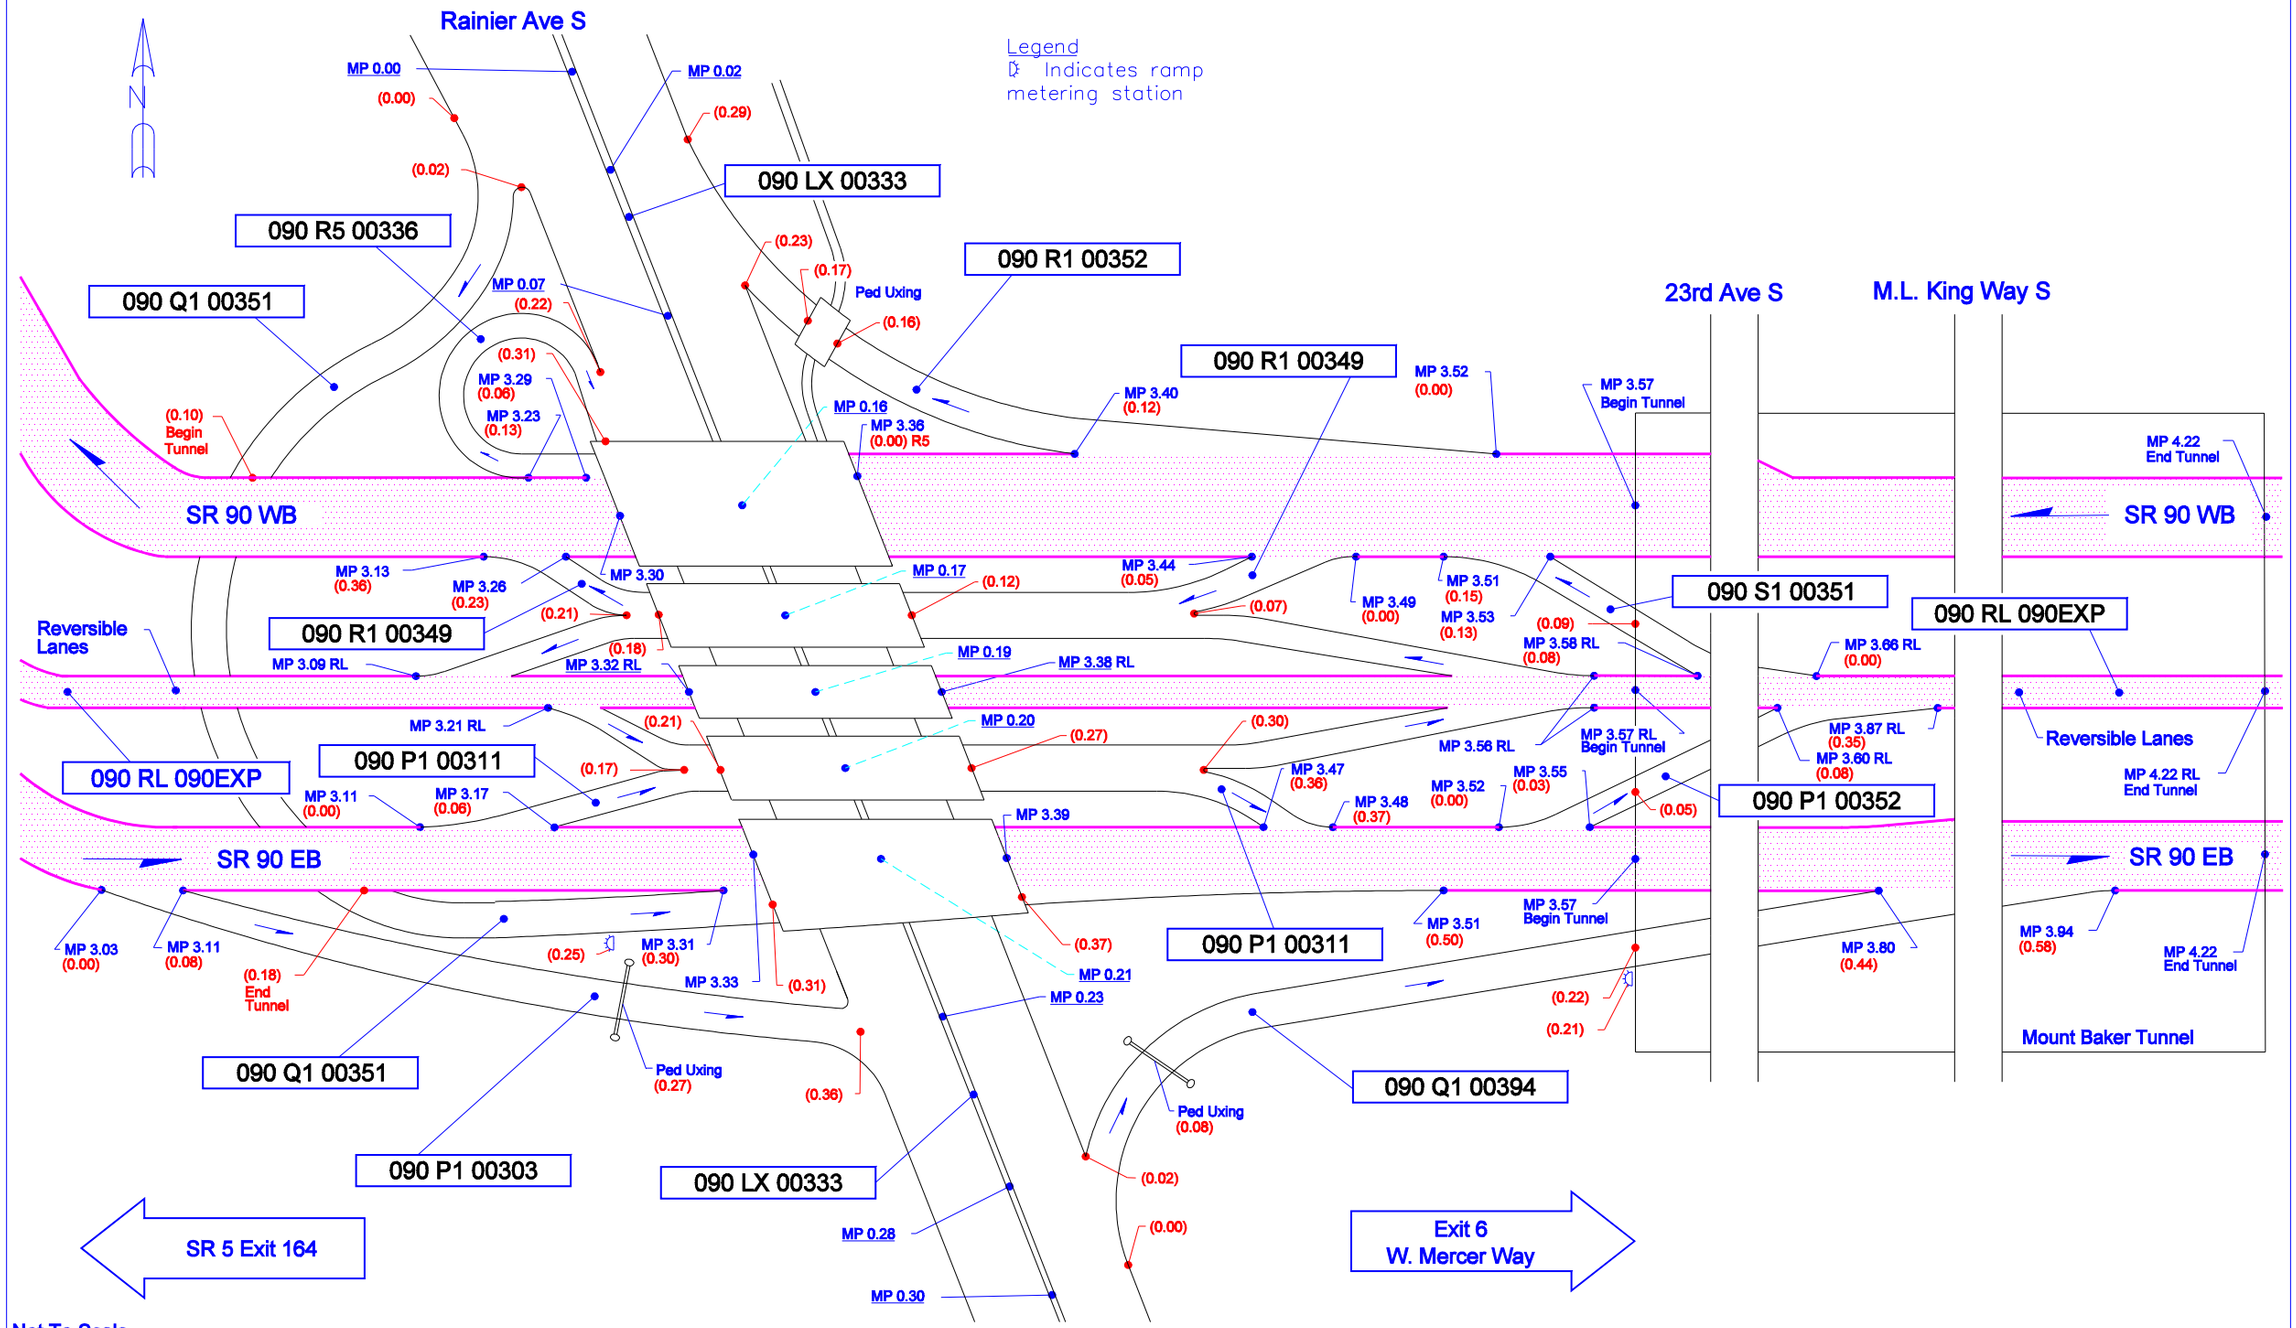

Not To Scale

01/12/2006	KWP	WSDOT NORTHWEST REGION	SEATTLE, KING COUNTY	JUNCTION RAINIER AVE S.	SR 90 - EXIT 3