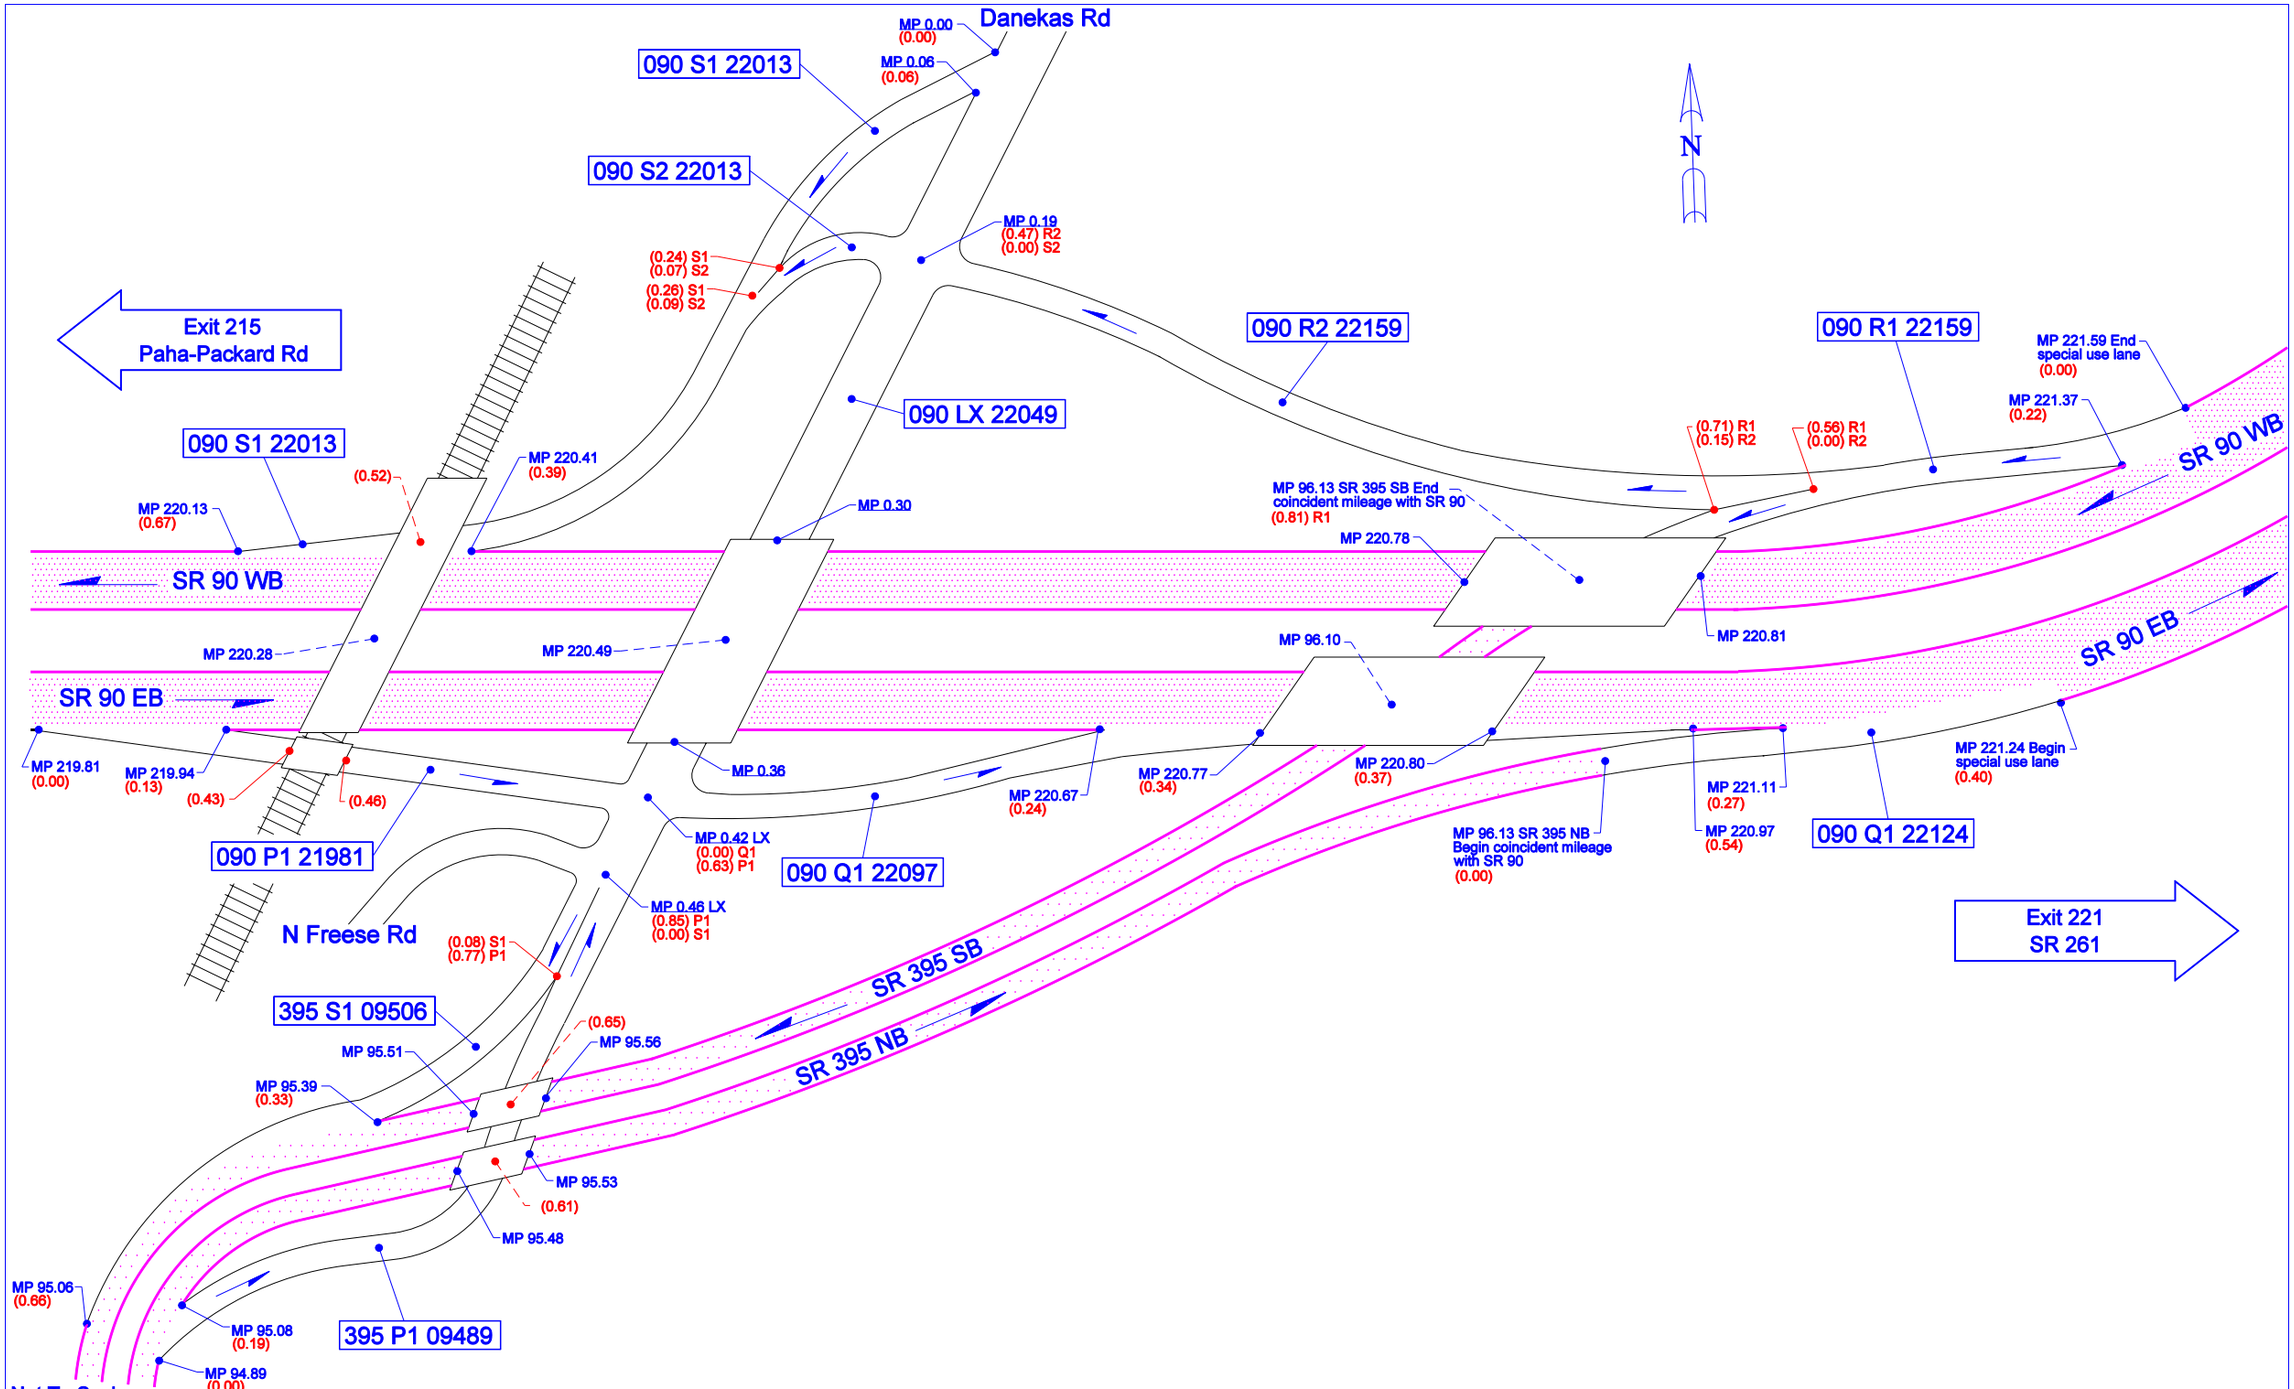

02/13/2013	BTL	WSDOT EASTERN REGION	ADAMS COUNTY	JUNCTION SR 395/DANEKAS RD	SR 90 - EXIT 220