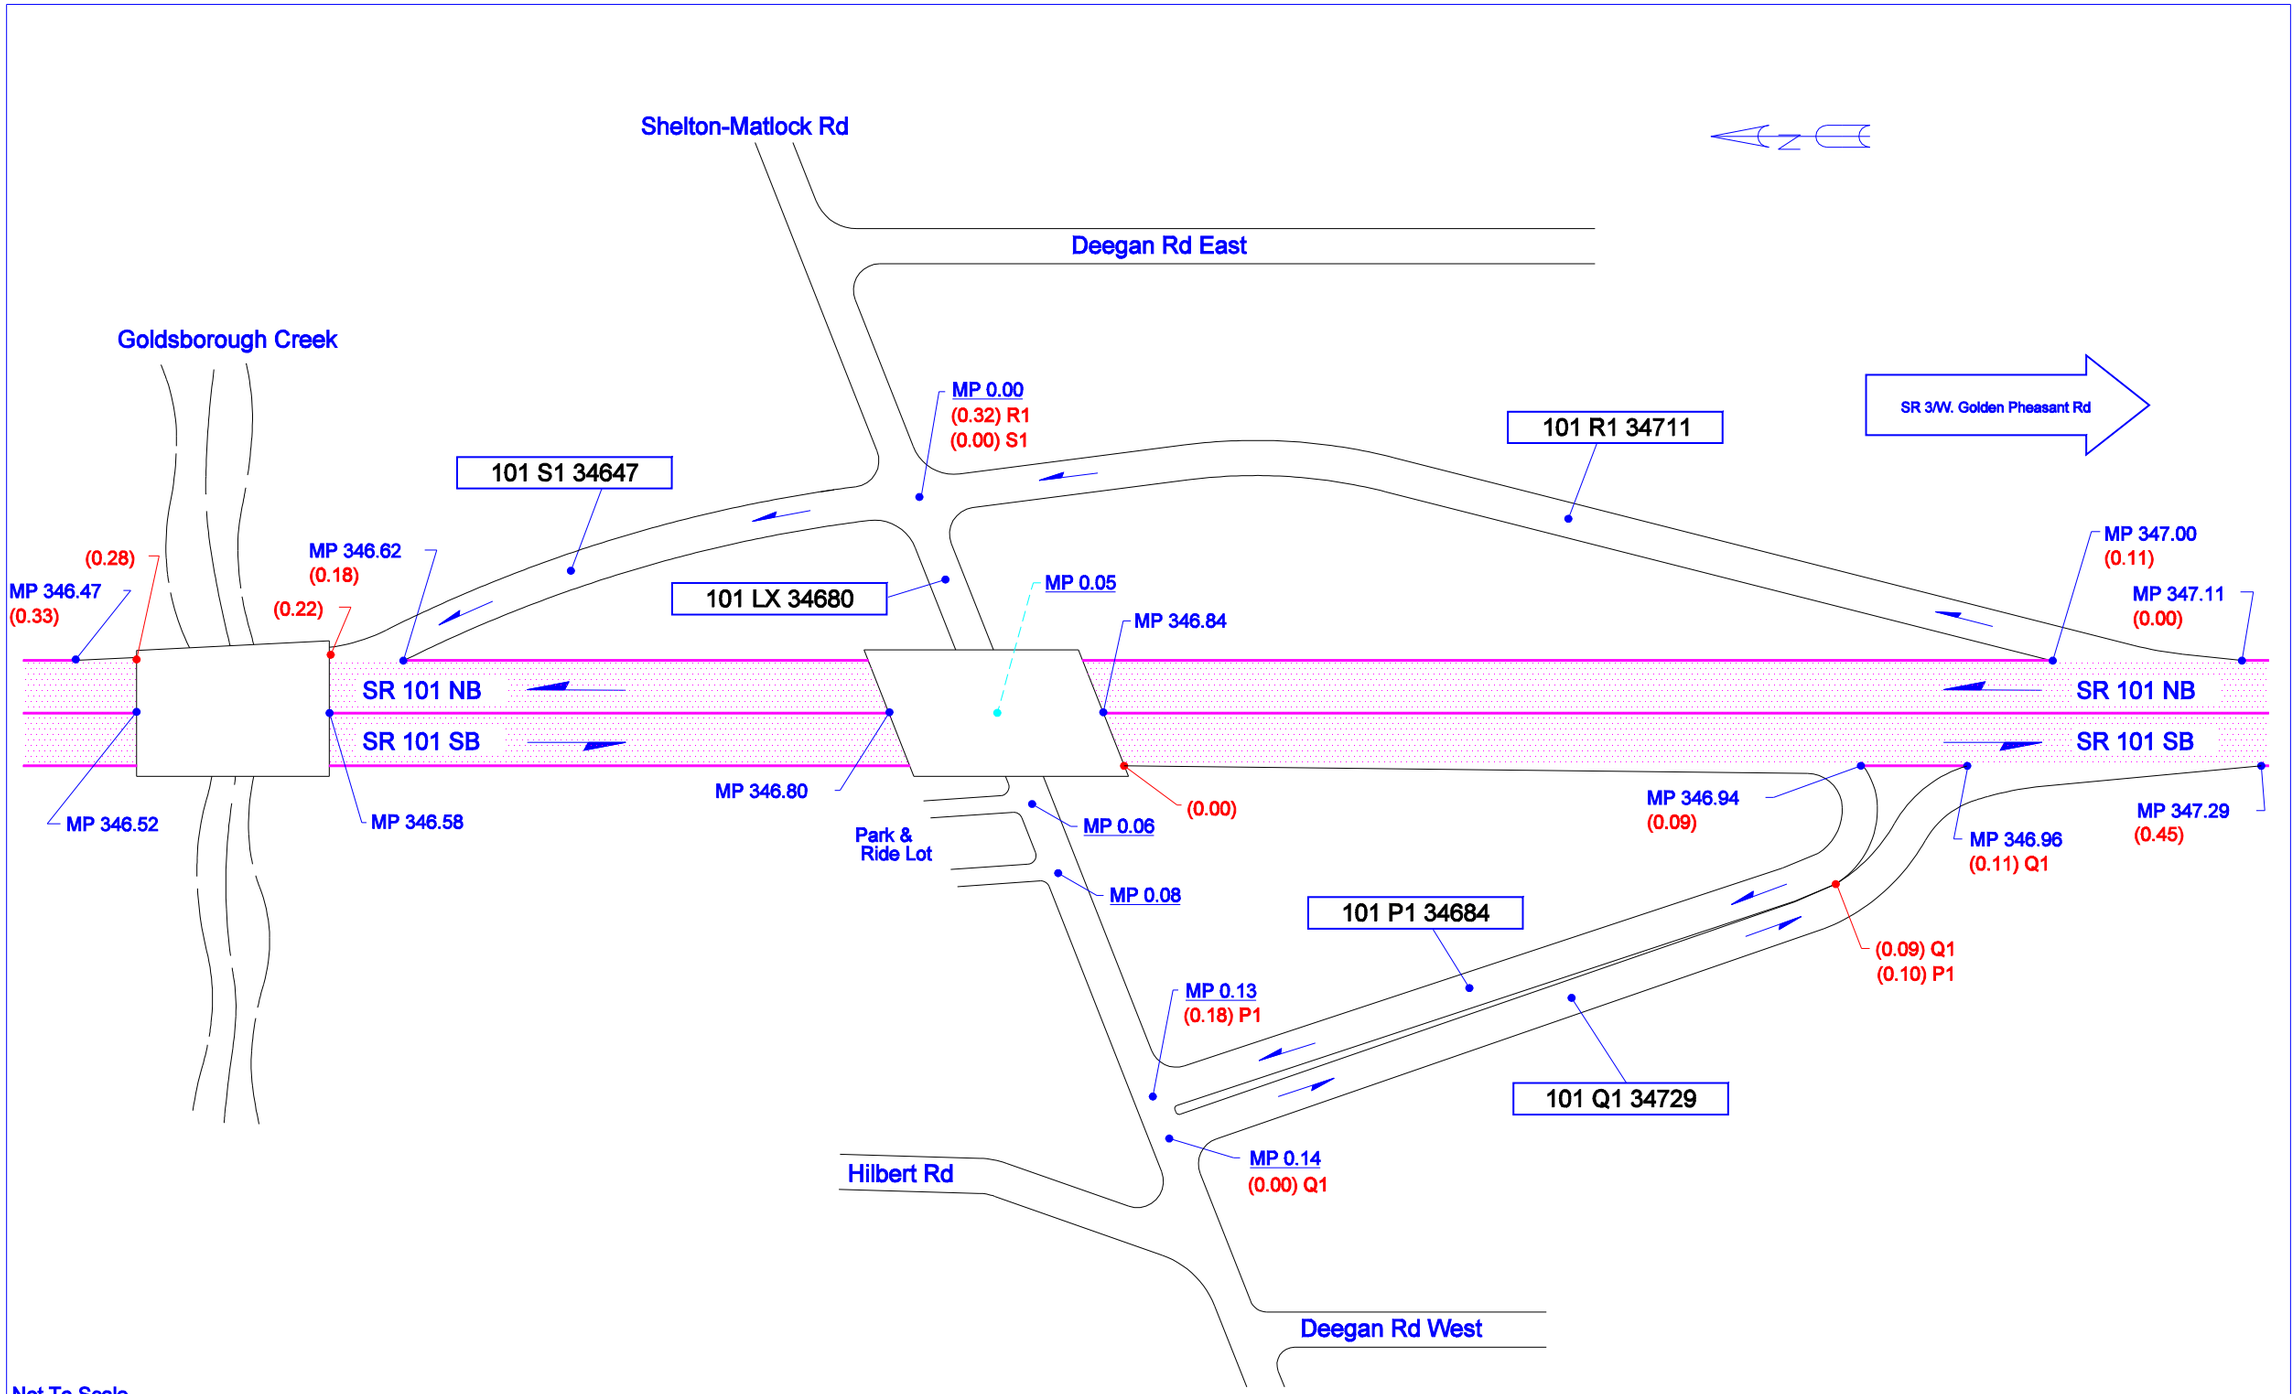

Not To Scale

04/21/2006	KLK	WSDOT OLYMPIC REGION	MASON COUNTY	JUNCTION MATLOCK RD	SR 101