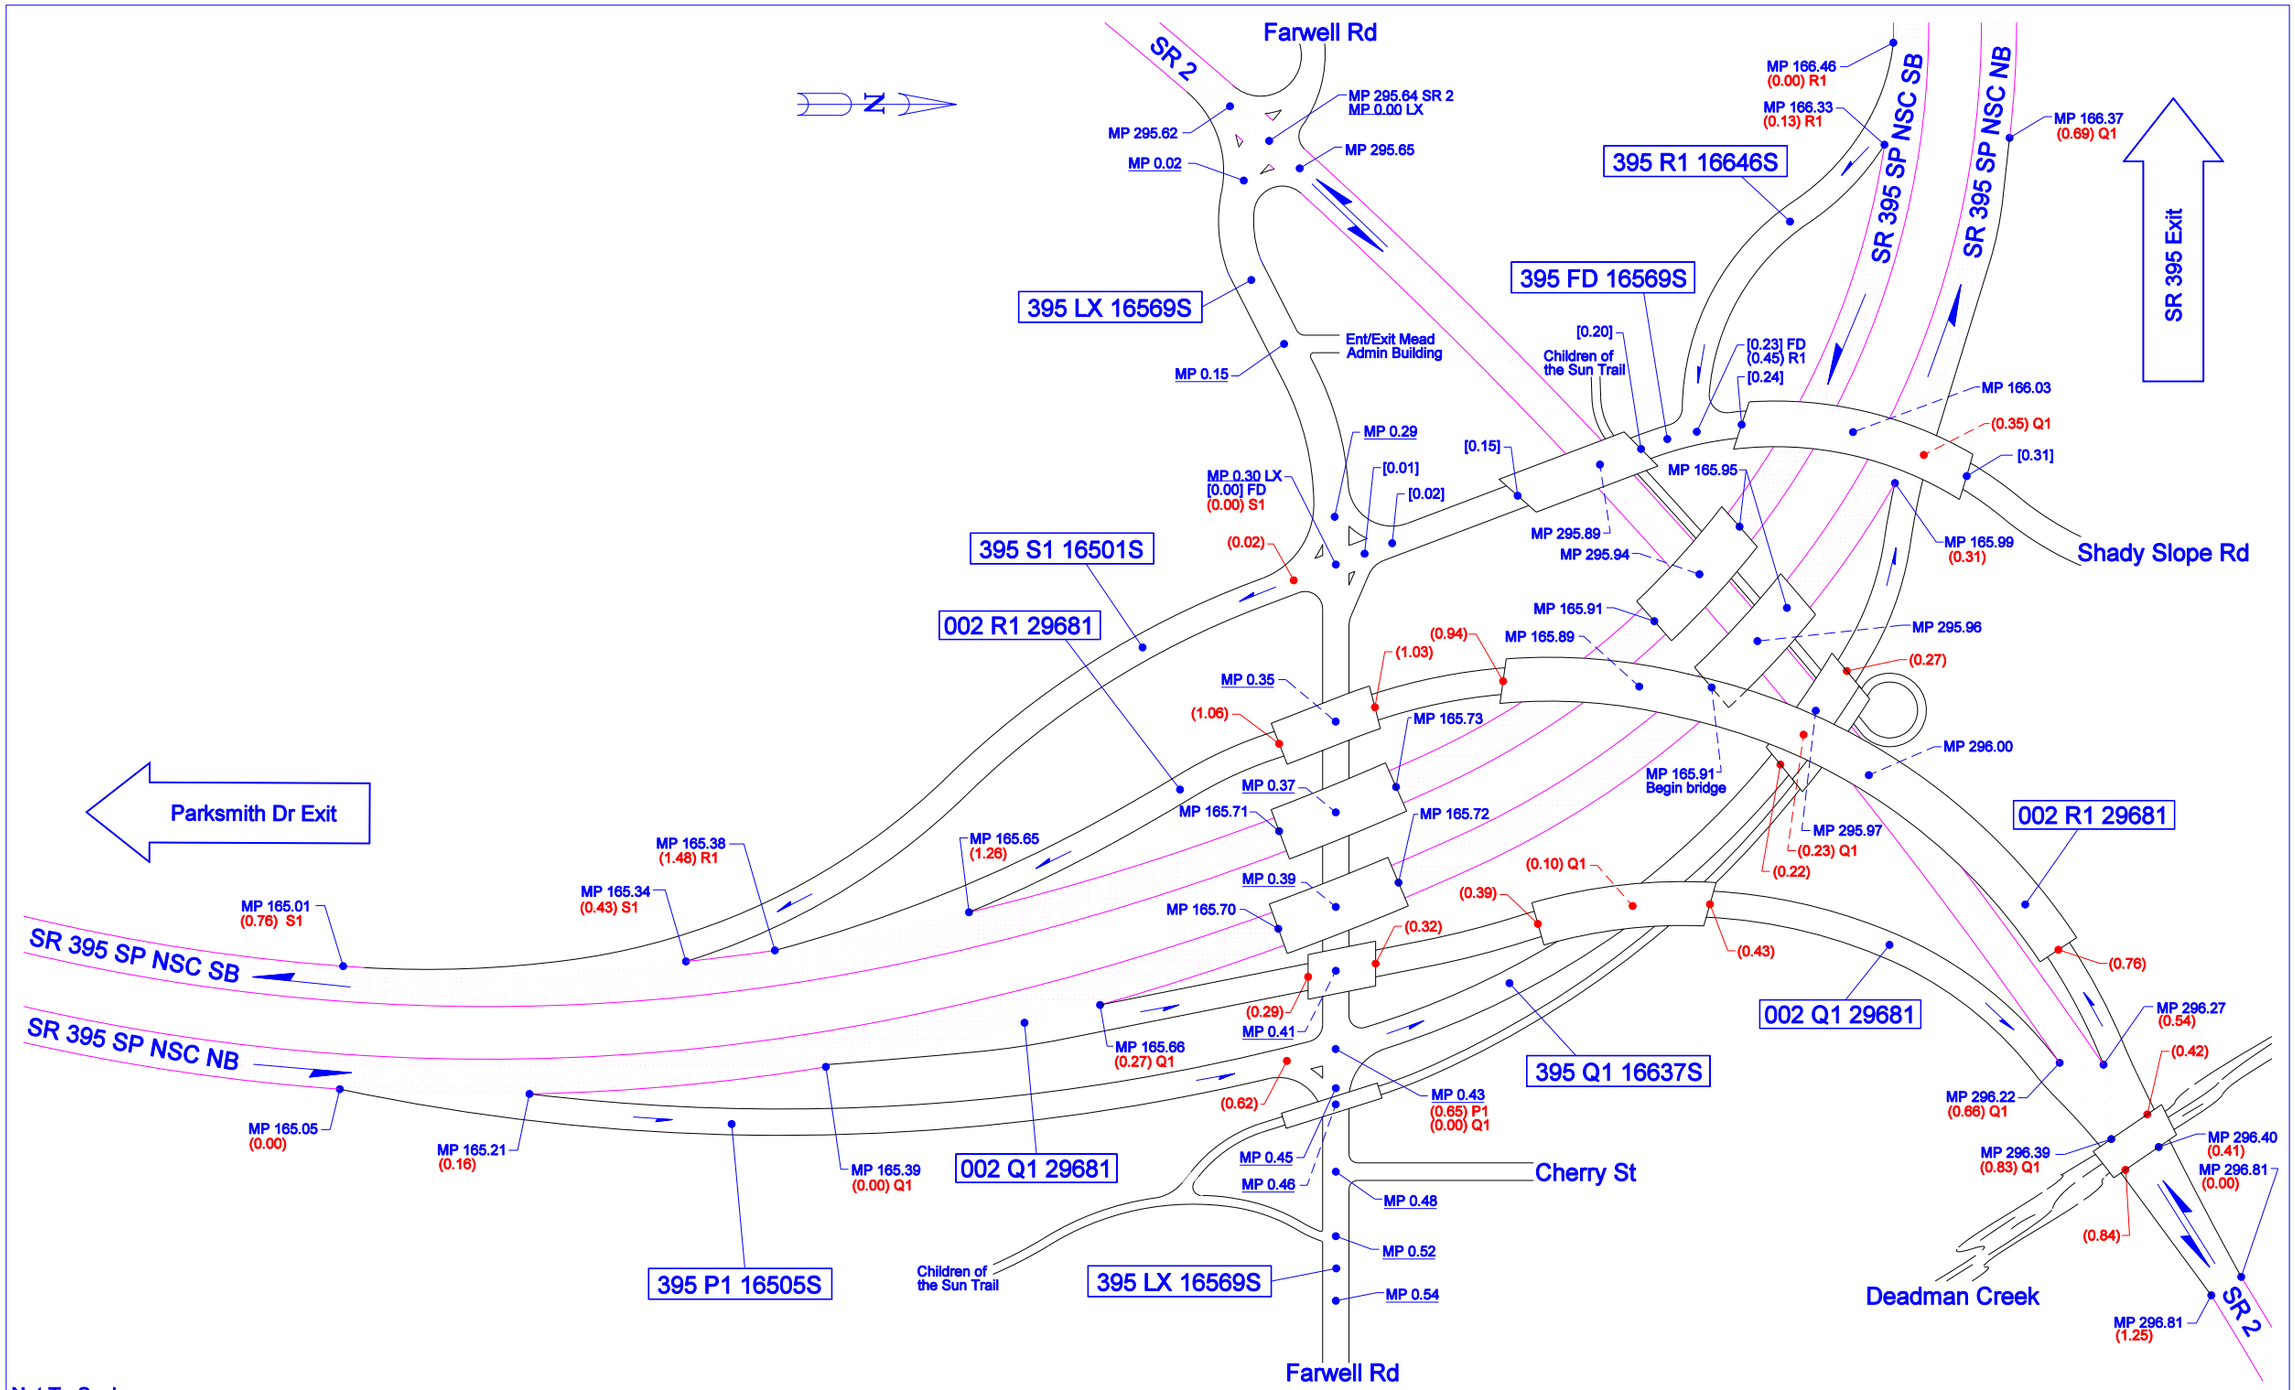

Not To Scale

02/28/2013	KWP	WSDOT EASTERN REGION	SPOKANE COUNTY	JUNCTION SR 2/FARWELL RD	SR 395 SP NSC