Washington State Department of Transportation

SR 520 Bridge Replacement and HOV Program

STATE ROUTE 520

Pontoon Construction Project
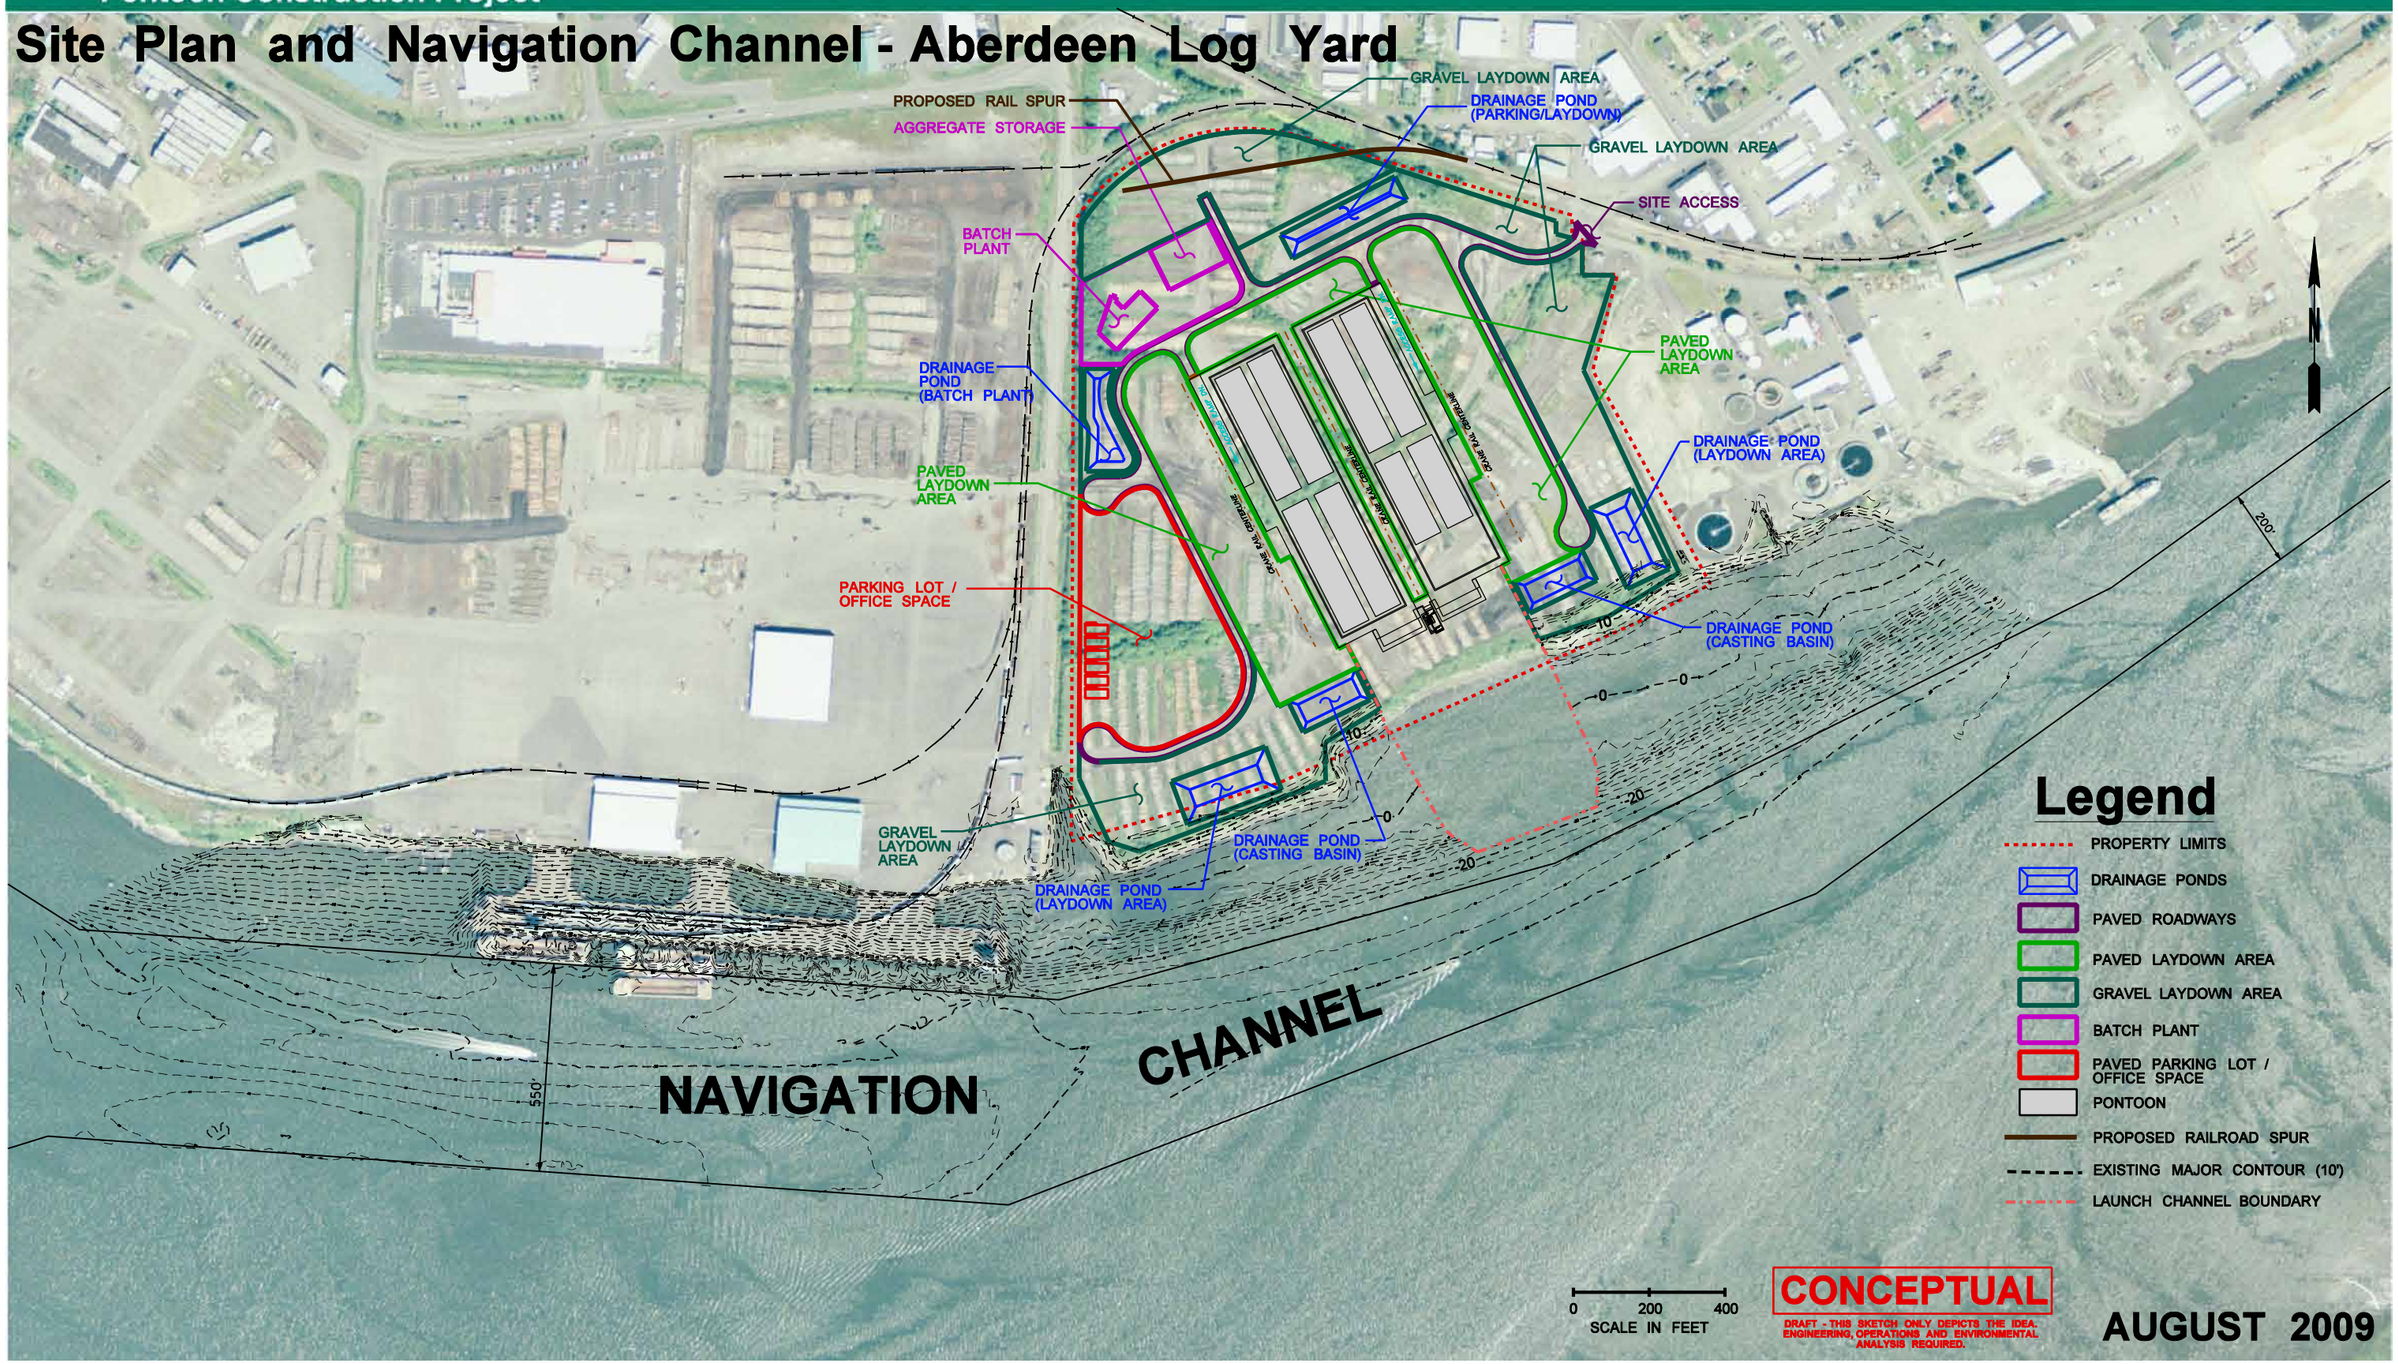
Site Plan and Navigation Channel - Aberdeen Log Yard