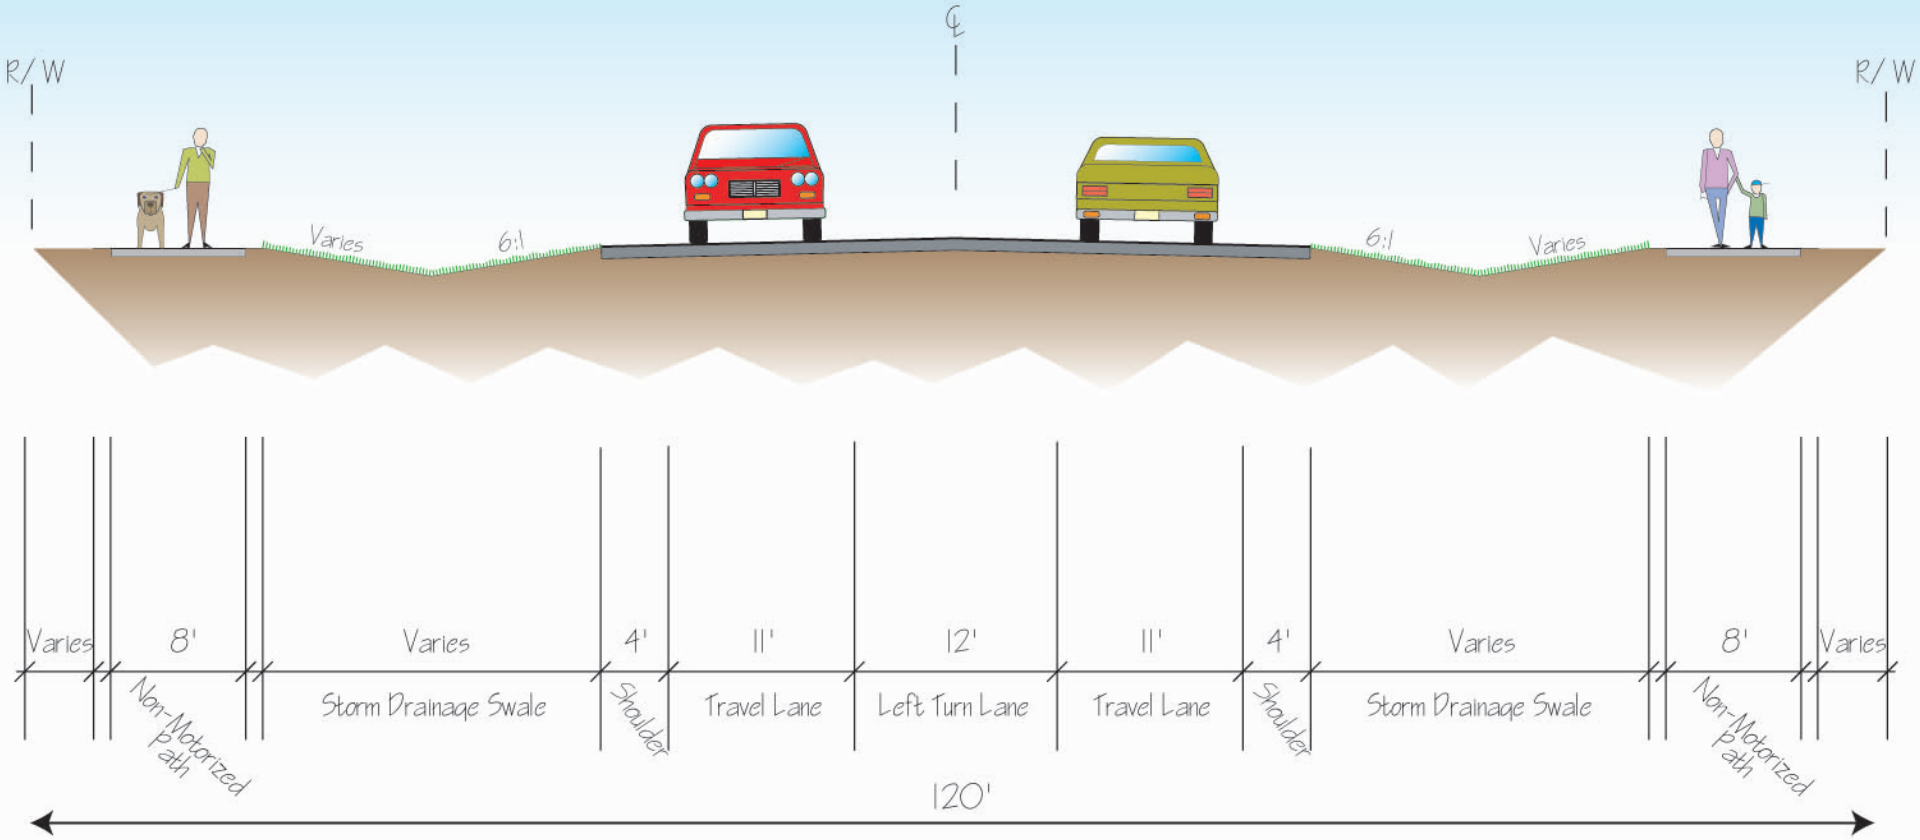
R/W
℄
R/W
Varies
6:1
6:1
Varies
Varies
8'
Varies
4'
11'
12'
11'
4'
Varies
8'
Varies
Non-Motorized Path
Storm Drainage Swale
Shoulder
Travel Lane
Left Turn Lane
Travel Lane
Shoulder
Storm Drainage Swale
Non-Motorized Path
120'