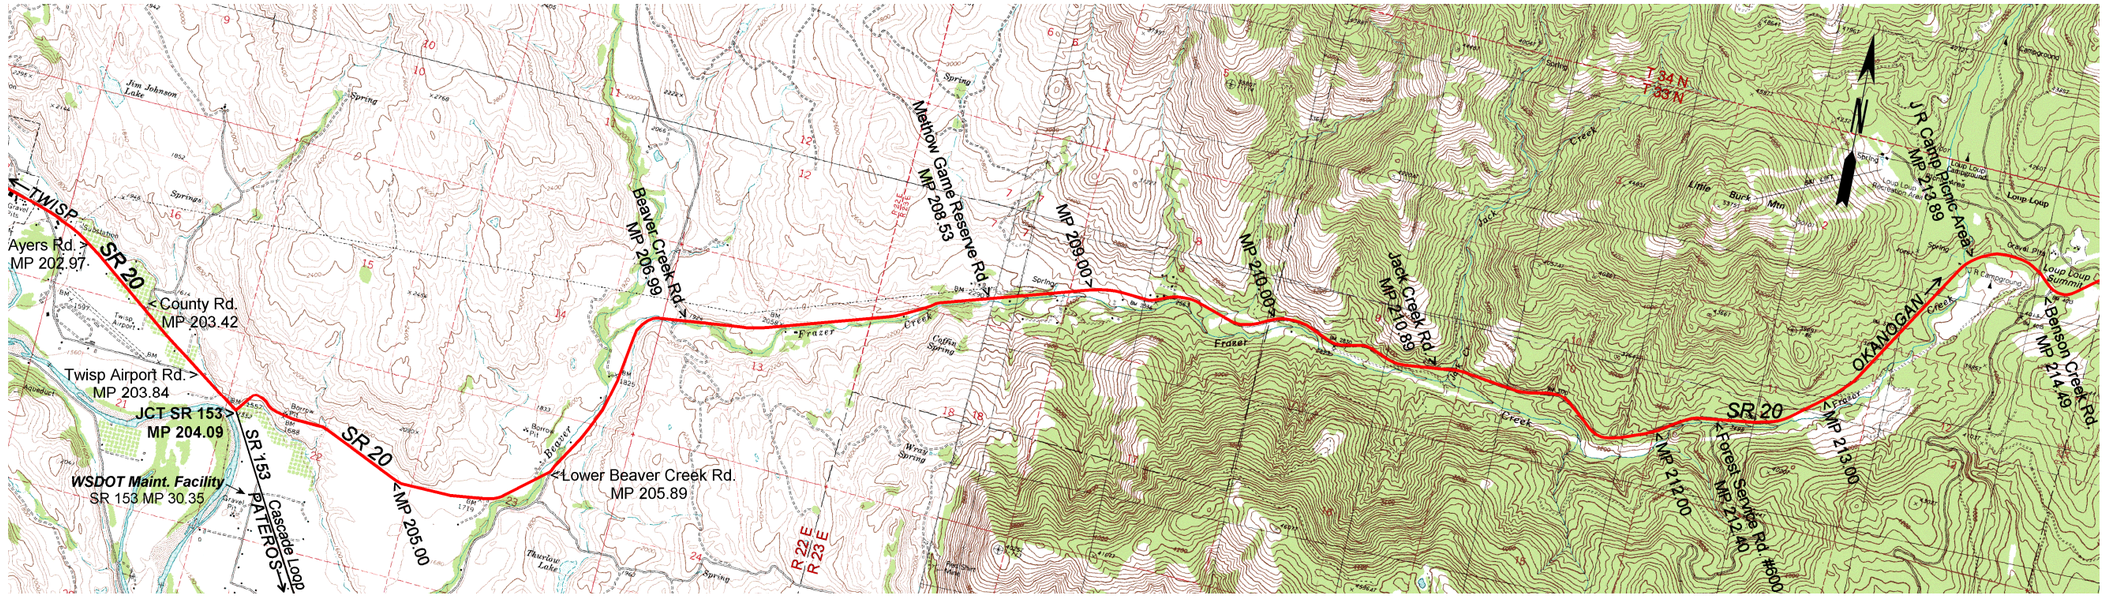

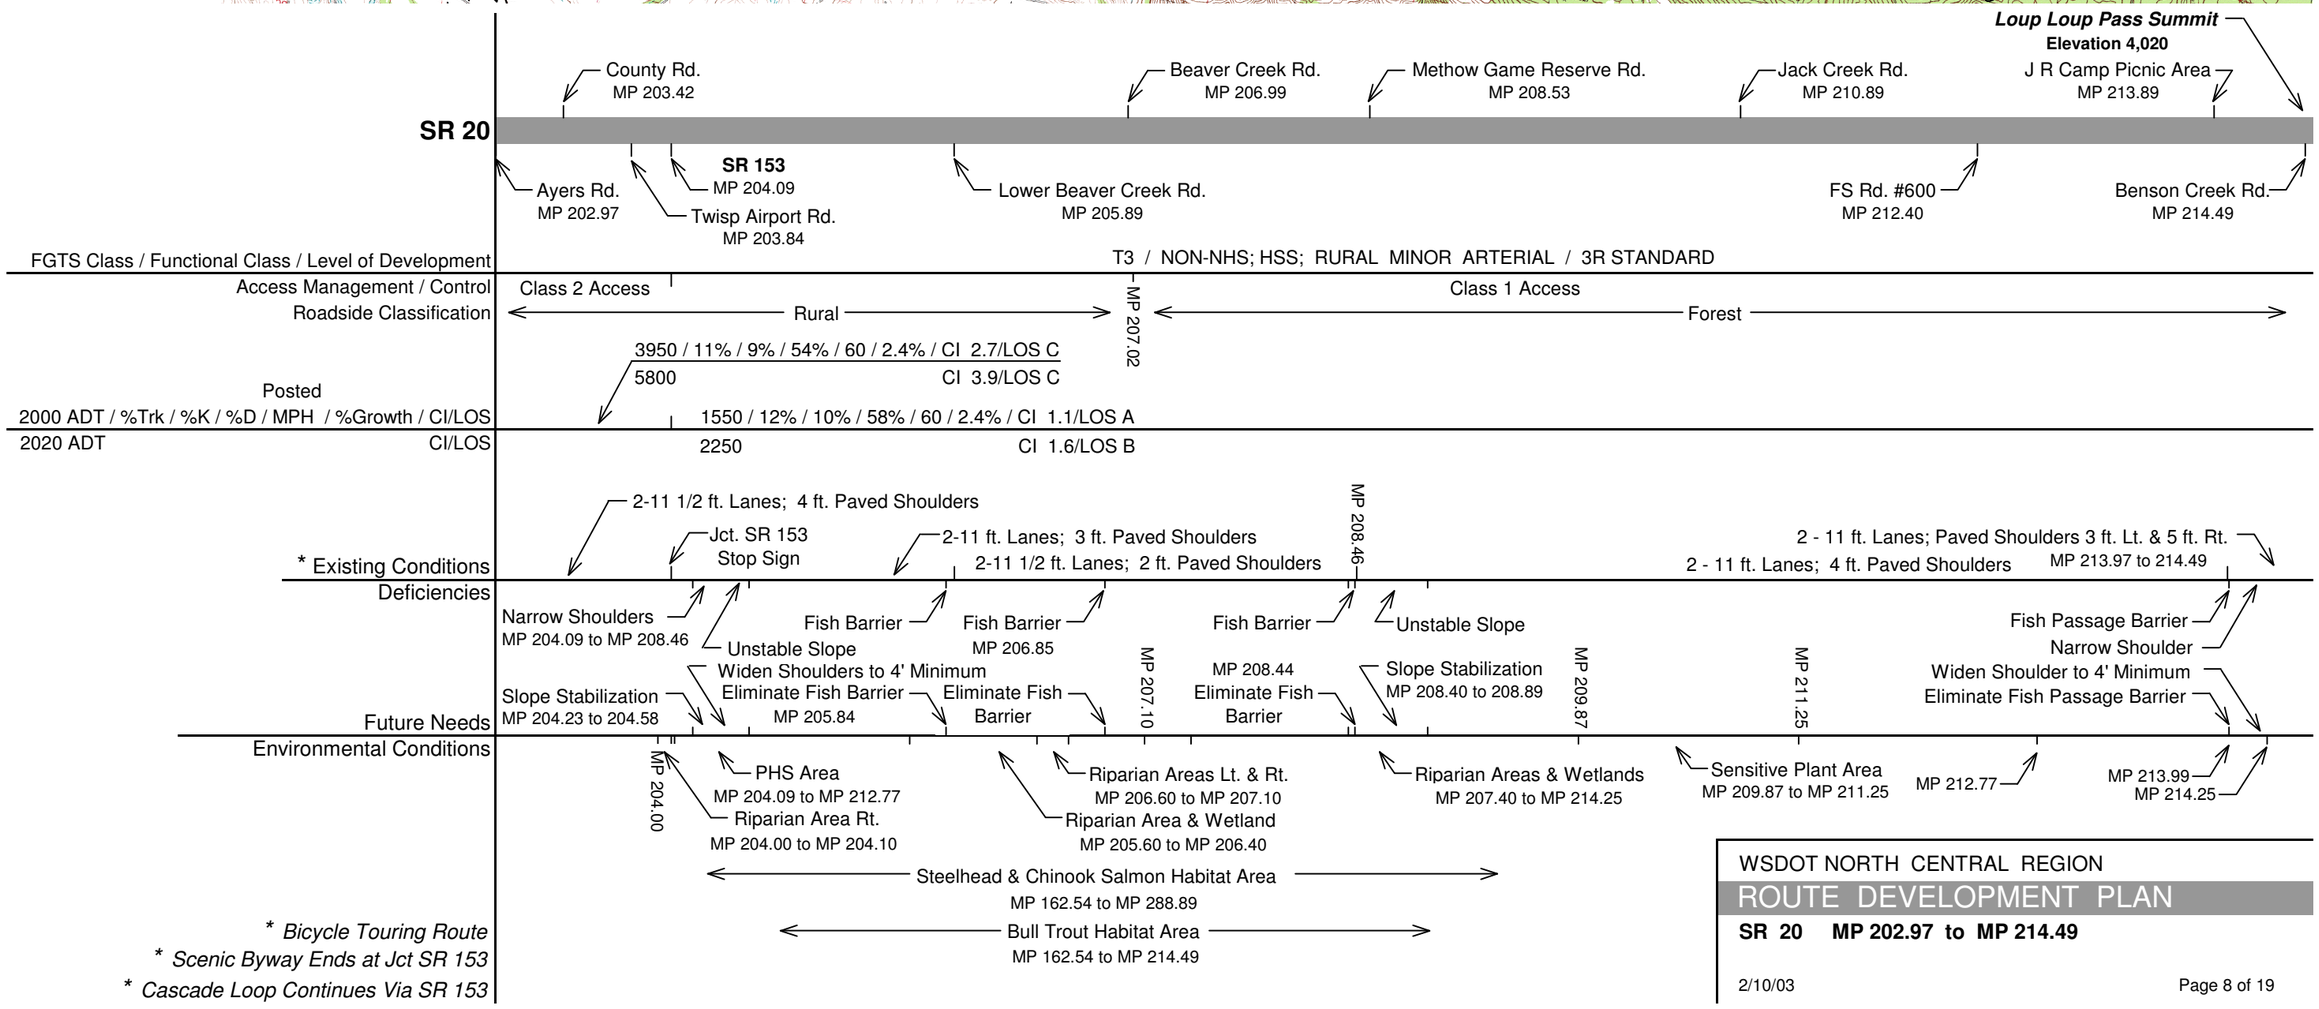

WSDOT NORTH CENTRAL REGION

ROUTE DEVELOPMENT PLAN

SR 20 MP 202.97 to MP 214.49

2/10/03