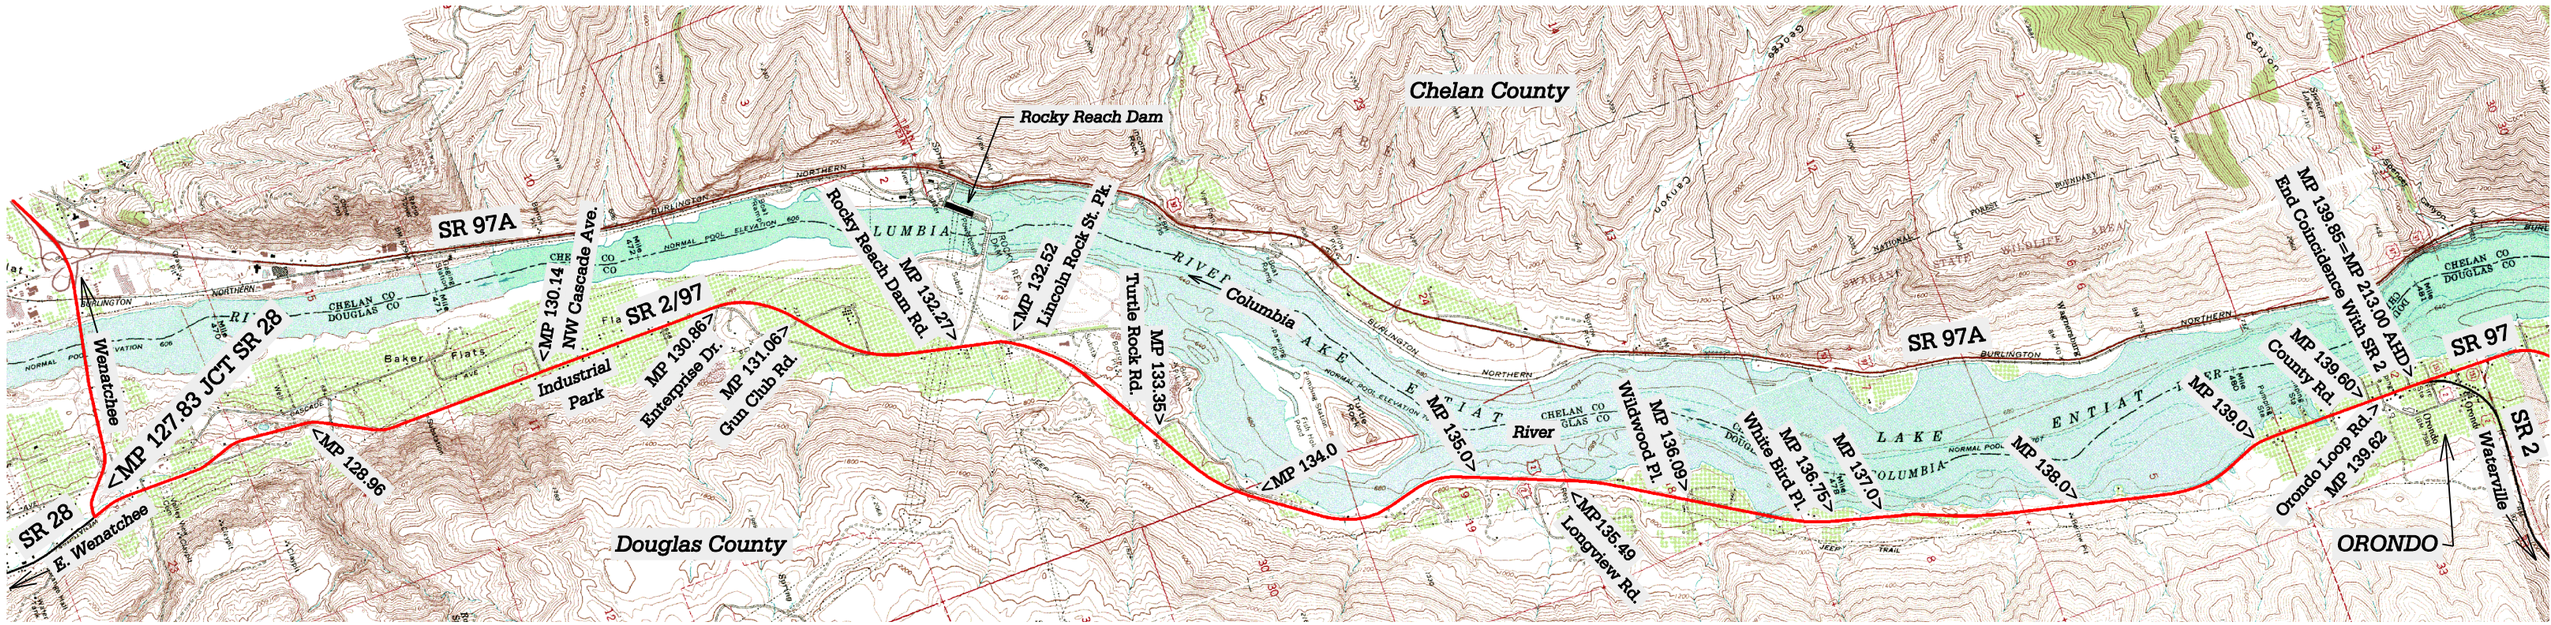

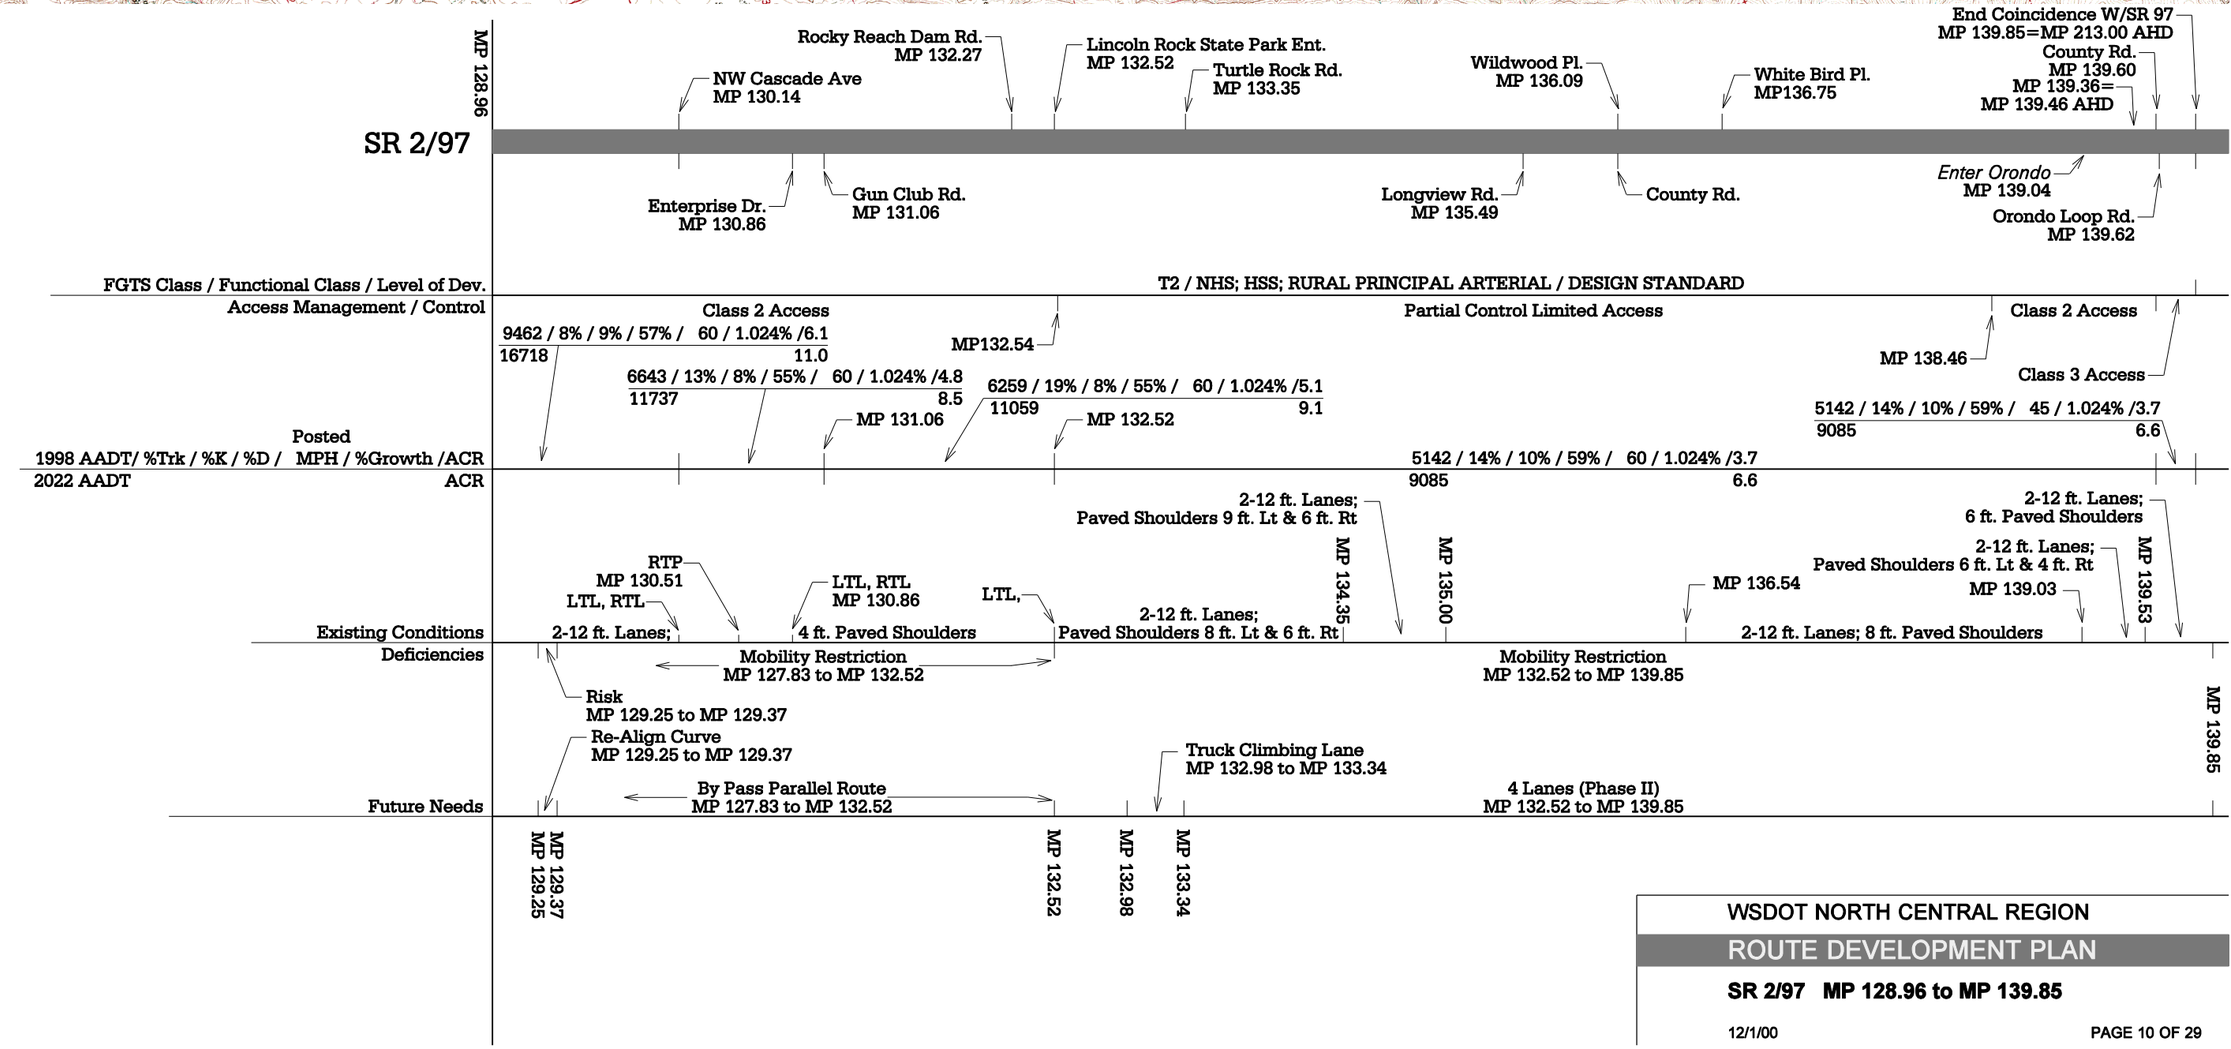

WSDOT NORTH CENTRAL REGION

ROUTE DEVELOPMENT PLAN

SR 2/97 MP 128.96 to MP 139.85

12/1/00