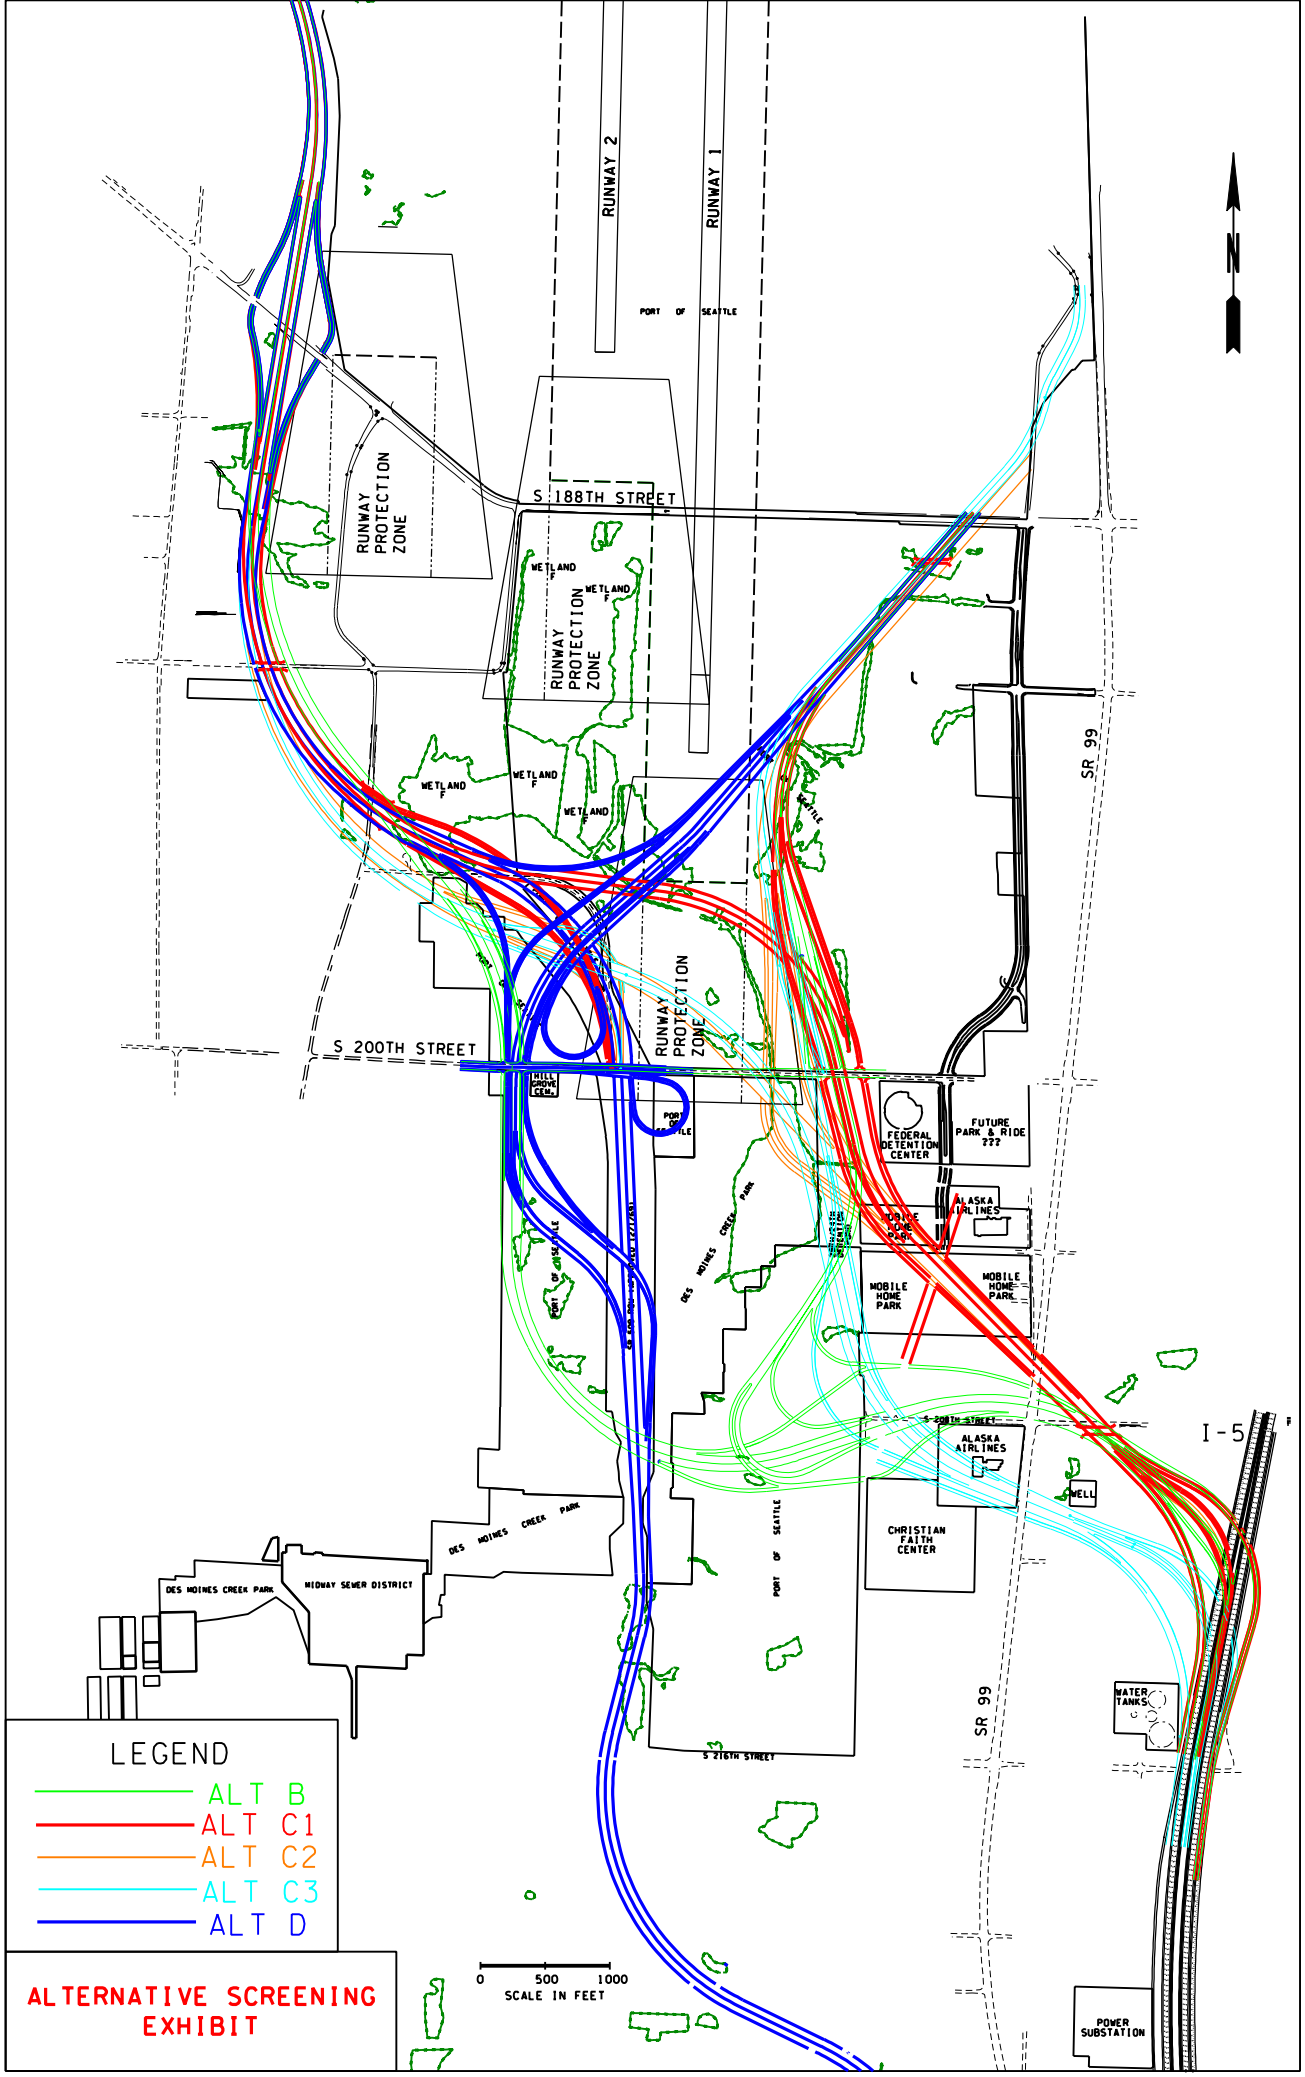
RUNWAY 2
RUNWAY 1
PORT OF SEATTLE
N
RUNWAY PROTECTION ZONE
S 188TH STREET
WETLAND F
RUNWAY PROTECTION ZONE
SR 99
S 200TH STREET
HILLTOP GROVE CEM.
FEDERAL DETENTION CENTER
FUTURE PARK & RIDE ???
ALASKA AIRLINES
MOBILE HOME PARK
DES MOINES CREEK PARK
I-5
CHRISTIAN FAITH CENTER
WELL
MIDWAY SEWER DISTRICT
S 216TH STREET
WATER TANKS
POWER SUBSTATION
LEGEND
ALT B
ALT C1
ALT C2
ALT C3
ALT D
0 500 1000
SCALE IN FEET
ALTERNATIVE SCREENING EXHIBIT