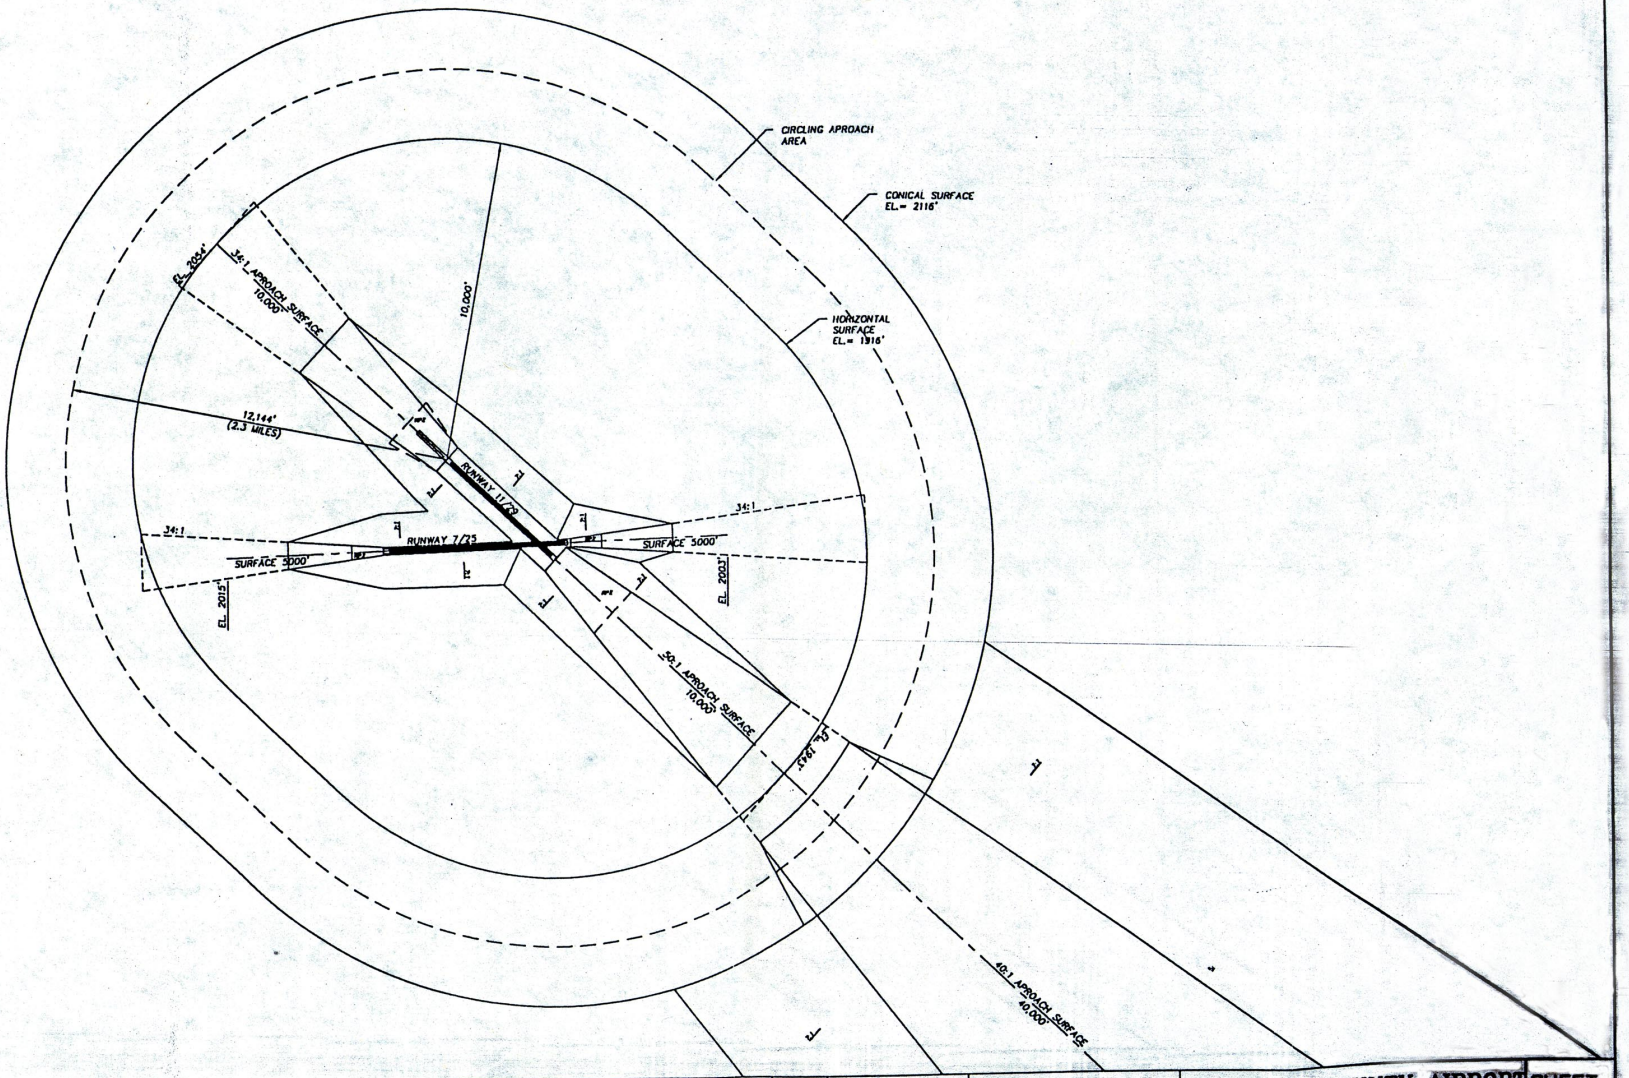

KITTITAS COUNTY
DEPARTMENT OF PUBLIC WORKS
205 W 5TH ROOM 108 ELLENSBURG, WA 98926

DATE	NO.	REVISION	BY

VERIFY SCALE
BAR IS ONE INCH ON ORIGINAL DRAWING
0 1"
IF NOT ONE INCH ON THIS SHEET, ADJUST SCALES ACCORDINLY

DSGN:
DR:
CHK:
DATE:

KITTITAS COUNTY AIRPORT
BOWERS FIELD
FAR PART 77
IMAGINARY SURFACES

SHEET 1 / 1

MAP "A"