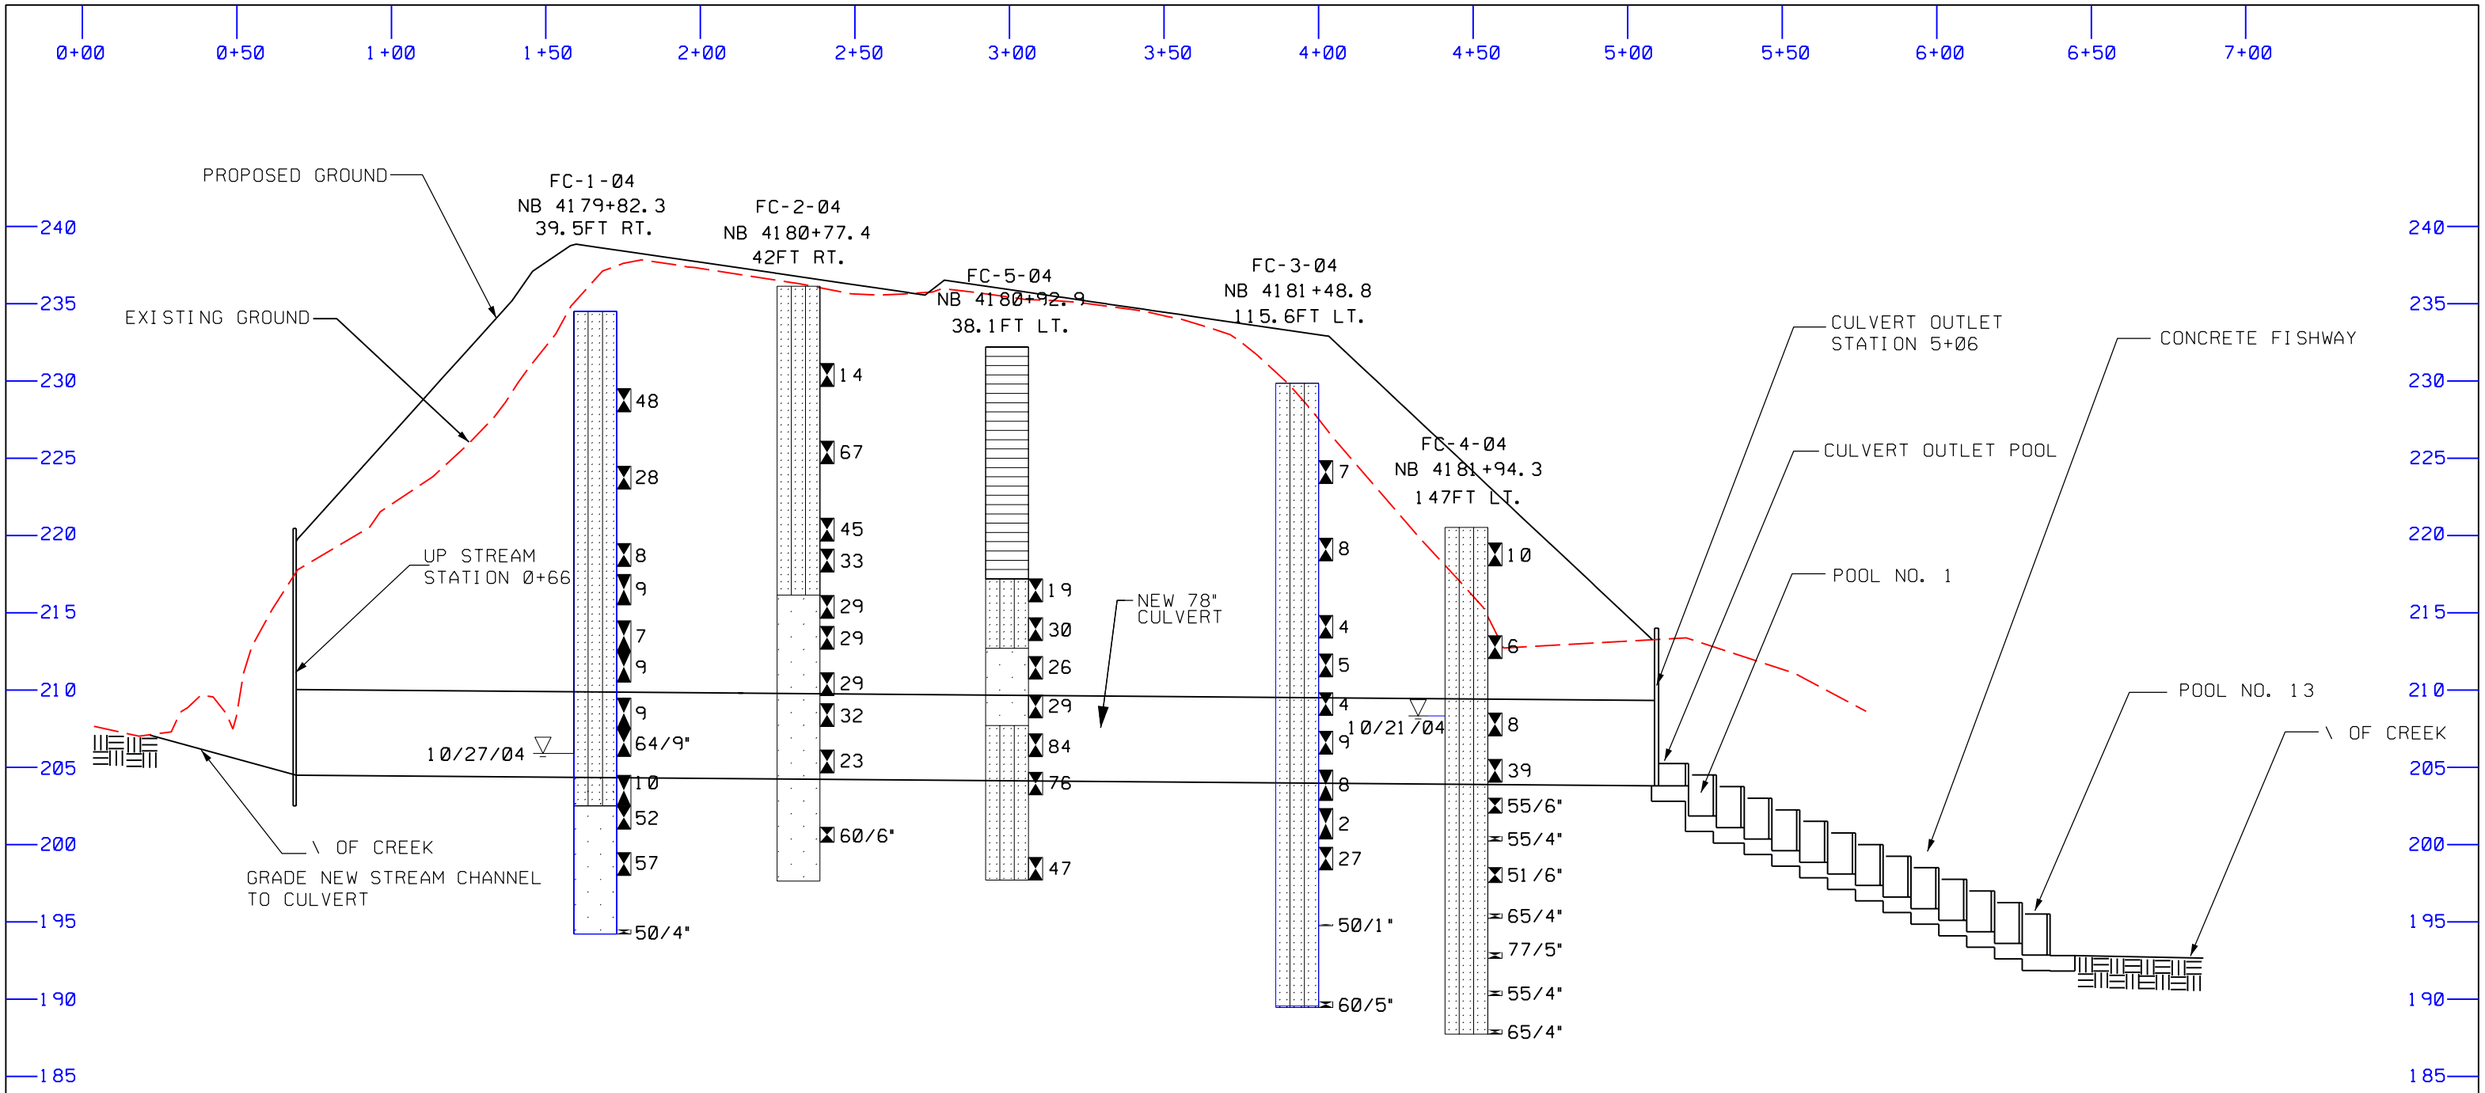

VERY LOOSE TO VERY DENSE, GRAY, MOTTLED, SILTY SAND WITH GRAVEL AND COBBLES.

DENSE TO VERY DENSE, VERY STIFF TO HARD, GRAY, SANDY SILT AND SILT WITH WOOD FRAGMENTS, LAMINATED CONTAINING THIN FINE SAND LAYERS.

NO SAMPLE RETRIEVED

TEST HOLE LEGEND

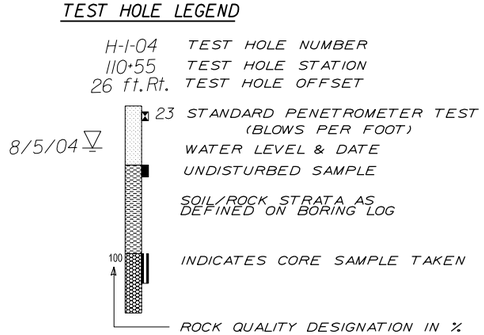

FIGURE 2: CULVERT PROFILE

JOB XL-2068 S.R. 405 C.S. _____

FORBES CREEK FISH PASSAGE

WASHINGTON STATE
TRANSPORTATION COMMISSION
DEPARTMENT OF TRANSPORTATION

MATERIALS BRANCH

T. E. BAKER MATERIALS ENGINEER

DATE 12/2004
SCALE 1=10' VERT.
1=50' HORIZ.
SHEET ___ OF ___
DRAWN BY WM