APPENDIX U5

Utility SUE Data

I-405, SR520 to SR522 Stage 1 (Kirkland Stage 1)

Final Package Review – 15%

January 25, 2005

INTERSTATE 405 Project Team

Congestion Relief & Bus Rapid Transit Projects

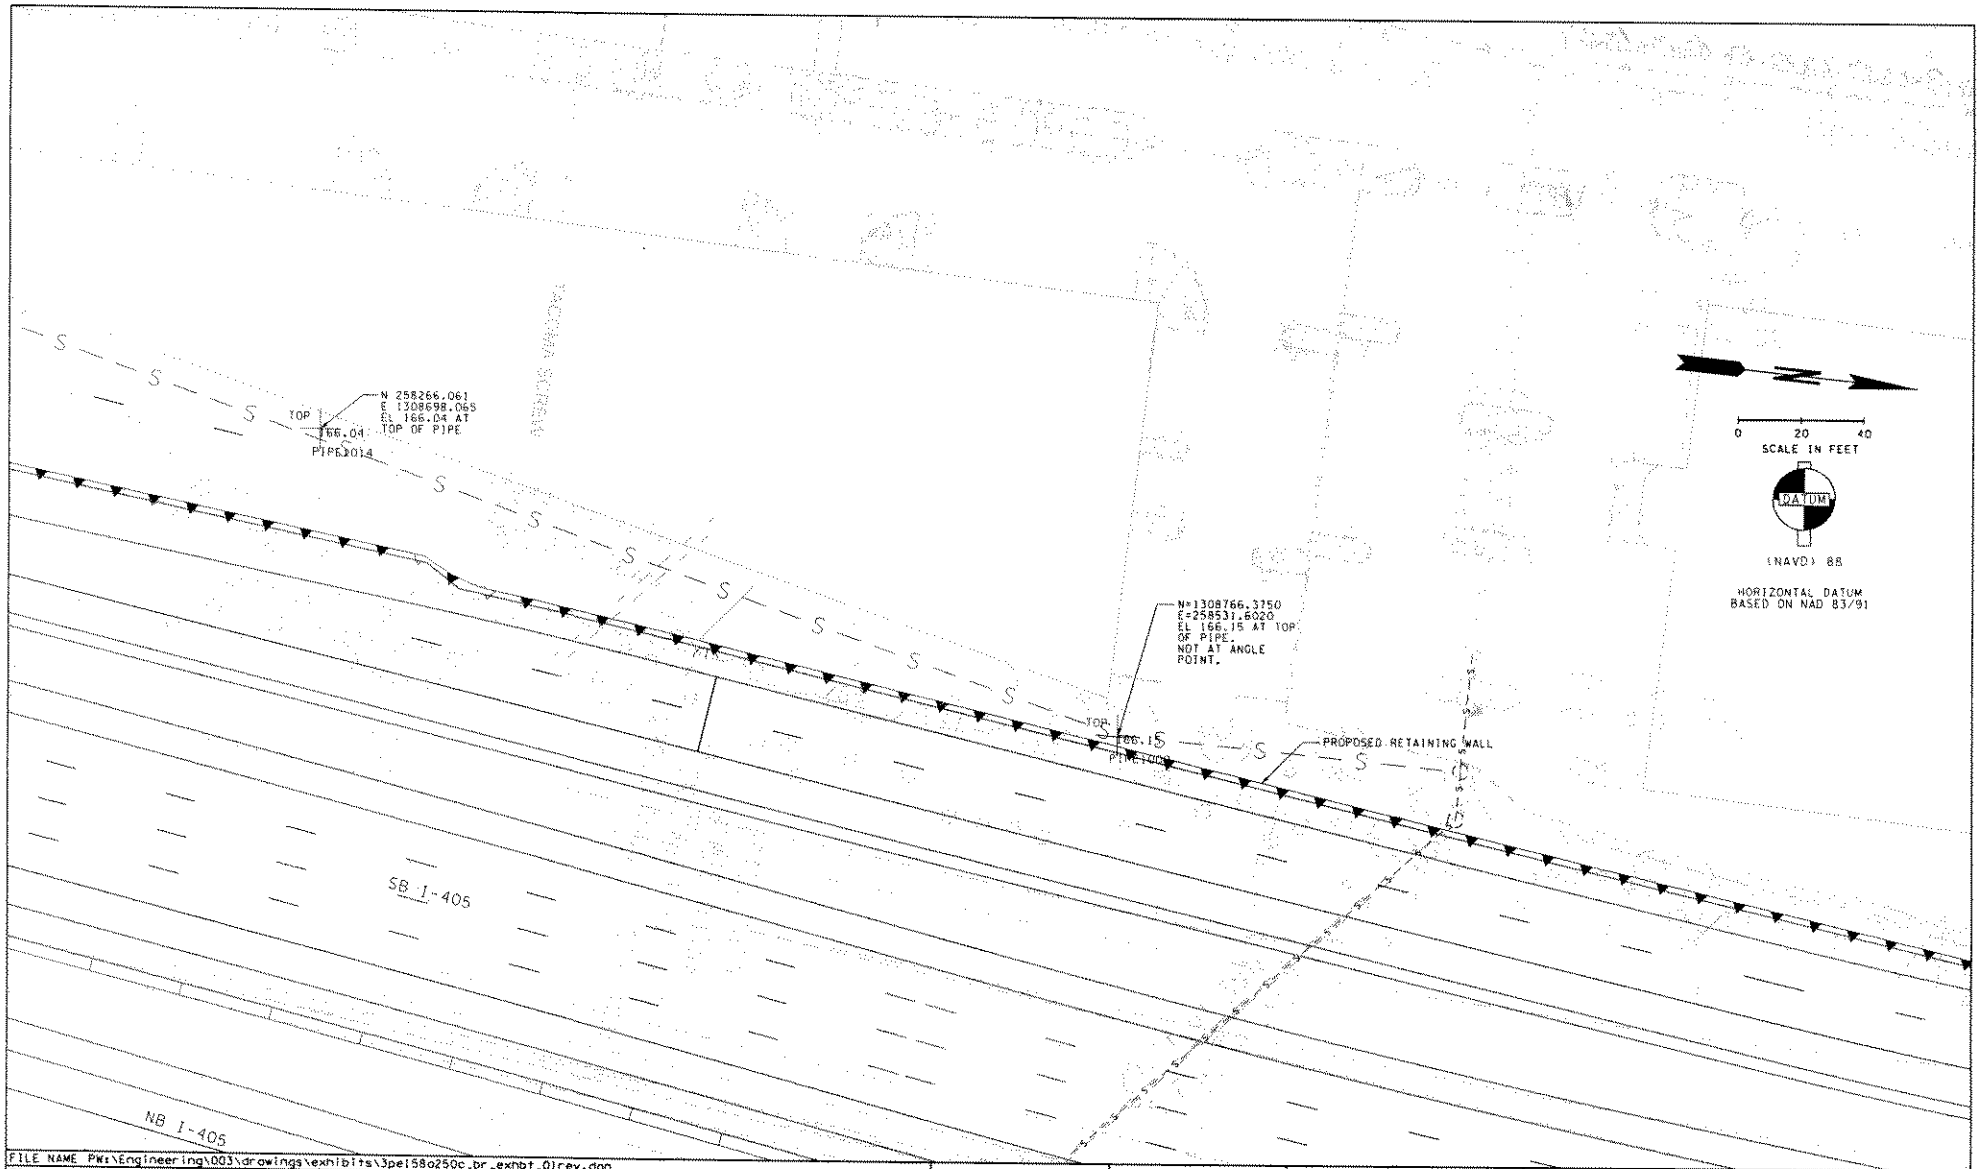

FILE NAME PW:\Engineering\003\drawings\exhibits\3pe158o250c.br_exhbt_01rev.dgn

TIME 11:10:05 AM			
DATE 11/19/2004			
PLOTTED BY cheta			
DESIGNED BY			
ENTERED BY			
CHECKED BY			
PROJ. ENGR.			
REGIONAL ADM.	REVISION	DATE	BY

REGION NO.	STATE	FED.AID PROJ.NO.
10	WASH	
JOB NUMBER		
CONTRACT NO.		LOCATION NO.

P.E. STAMP BOX DATE

P.E. STAMP BOX DATE

SR 405 Project Team

I-405
KIRKLAND NICKEL
STAGE 1
I-405/N.E. 112TH ST SAN SEWER
SUE RESULTS

SHEET OF SHEETS